Republic of the Philippines
Department of Environment and Natural Resources
PENRO Marinduque

DENR MIMAROPA
RECORDS SECTION
RECEIVED
BY:
DATE:
TIME:

March 20, 2023

MEMORANDUM

FOR : **The Regional Executive Director**
DENR MIMAROPA REGION

THRU : The OIC, Assistant Regional Director for Technical Services

FROM : The OIC, Provincial Environment and Natural Resources Officer

SUBJECT : **APPLICATION OF MUNICIPALITY OF BOAC FOR THE WATER PERMIT THAT WILL BE USED FOR SLAUGHTER HOUSE LOCATED IN BRGY.BANTAD, BOAC, MARINDUQUE**

In compliance with the WFP target of the Water Resource Utilization Unit (WRUU) under the supervision of the Regulation and Permitting Section (RPS) of Technical Services Division (TSD), respectfully submitted is the Water Permit Application (WPA) of Municipality of Boac represented by Mayor Armi DC. Carrion situated within a private land identified as Lot no. 3, Ccs-4B-000156-D identical to Lot no. 124764, Cad. 544-D, C-27 covered with Original Certificate of Title No. 20200000026 located in Brgy. Bantad, Boac, Marinduque.

Attached are documents/requirements to support the application.

1. Duly Accomplished Water Permit Application and Notices;
2. Photocopy of Transfer Certificate of Title No. 20200000026;
3. GIS Map showing the point of diversion of Source of Water (Slaughter House);
4. Picture showing the location and spacing of proposed drilling sites
5. Copy of Certification from Municipal Engineer/Building Official;
6. Site Development Plan;
7. Proposed Location of Water Source;
8. Environment Compliance Certificate;
9. Authorization letter from Mayor Armi DC. Carrion to Mr. Nilo S. Mantaring;
10. Photocopy of Payment to National Water Resources Board (NWRB).

For consideration and approval.

IMELDA M. DIAZ

Capitol Compound, Barangay Bangbangalon, Boac, Marinduque
Telephone Nos.: (042) 332-1490/(042) 332-0727/(042) 332-0927/(042) 332-1913
Website: https://penromarinduque.gov.ph/
Email: penromarinduque@denr.gov.ph

Republic of the Philippines
Department of Environment and Natural Resources
PENRO Marinduque

December 14, 2022

MEMORANDUM

FOR : **The OIC, PENR Officer**

THRU : The Chief, Technical Services Division

FROM : Forester I Jelomy H. Mahayag

Forest Ranger Randy N. Estrella

SUBJECT : **REPORT ON THE APPLICATION OF MUNICIPALITY OF BOAC FOR THE WATER PERMIT THAT WILL BE USED FOR SLAUGHTER HOUSE LOCATED IN BRGY.BANTAD, BOAC, MARINDUQUE.**

In compliance with the WFP target of the Water Resource Utilization Unit (WRUU) under the supervision of the Regulation and Permitting Section (RPS) of Technical Services Division (TSD), respectfully submitted herewith is the reports of Water Permit Application.

1. Based on monitoring conducted there's no existing deep well within the slaughter house.

2. According to the caretaker of the area there was no source of water within the area that will be used for the animals in the slaughter house.

3. Upon evaluation there no required for the Bacteriological Test or Physical and Chemical Water Analysis for their application due to no water sample in the area.

4. The said water station is for personal purposes.

Recommendation:


Considering that Municipality of Boac is technically trained and capable, it is therefore recommended to registered for Water Permit Application and subject to law, rules and regulations of National Water Resources Board (NWRB).


For information and record.

JELOMY H. MAHAYAG

RANDY N. ESTRELLA




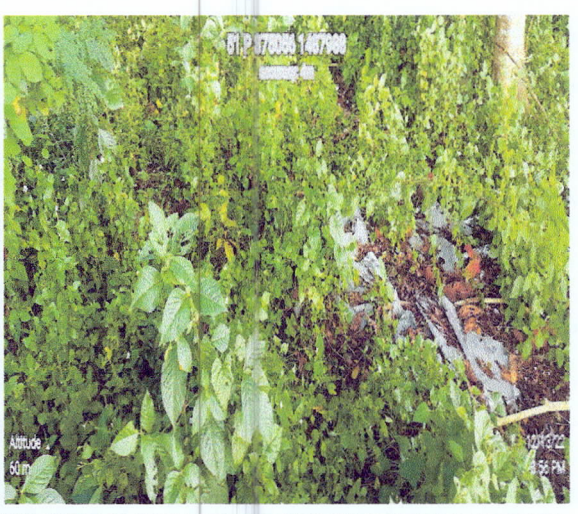

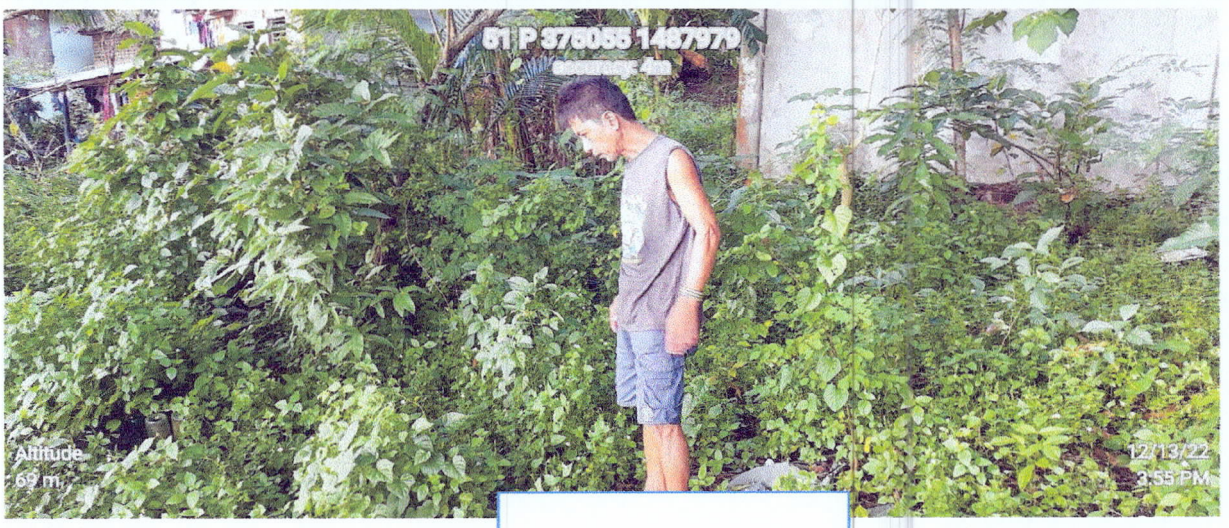



Capitol Compound, Barangay Bangbangalon, Boac, Marinduque
Telephone Nos.: (042) 332-1490/(042) 332-0727/(042) 332-0927/(042) 332-1913
Website: https://penromarinduque.gov.ph/
Email: penromarinduque@denr.gov.ph

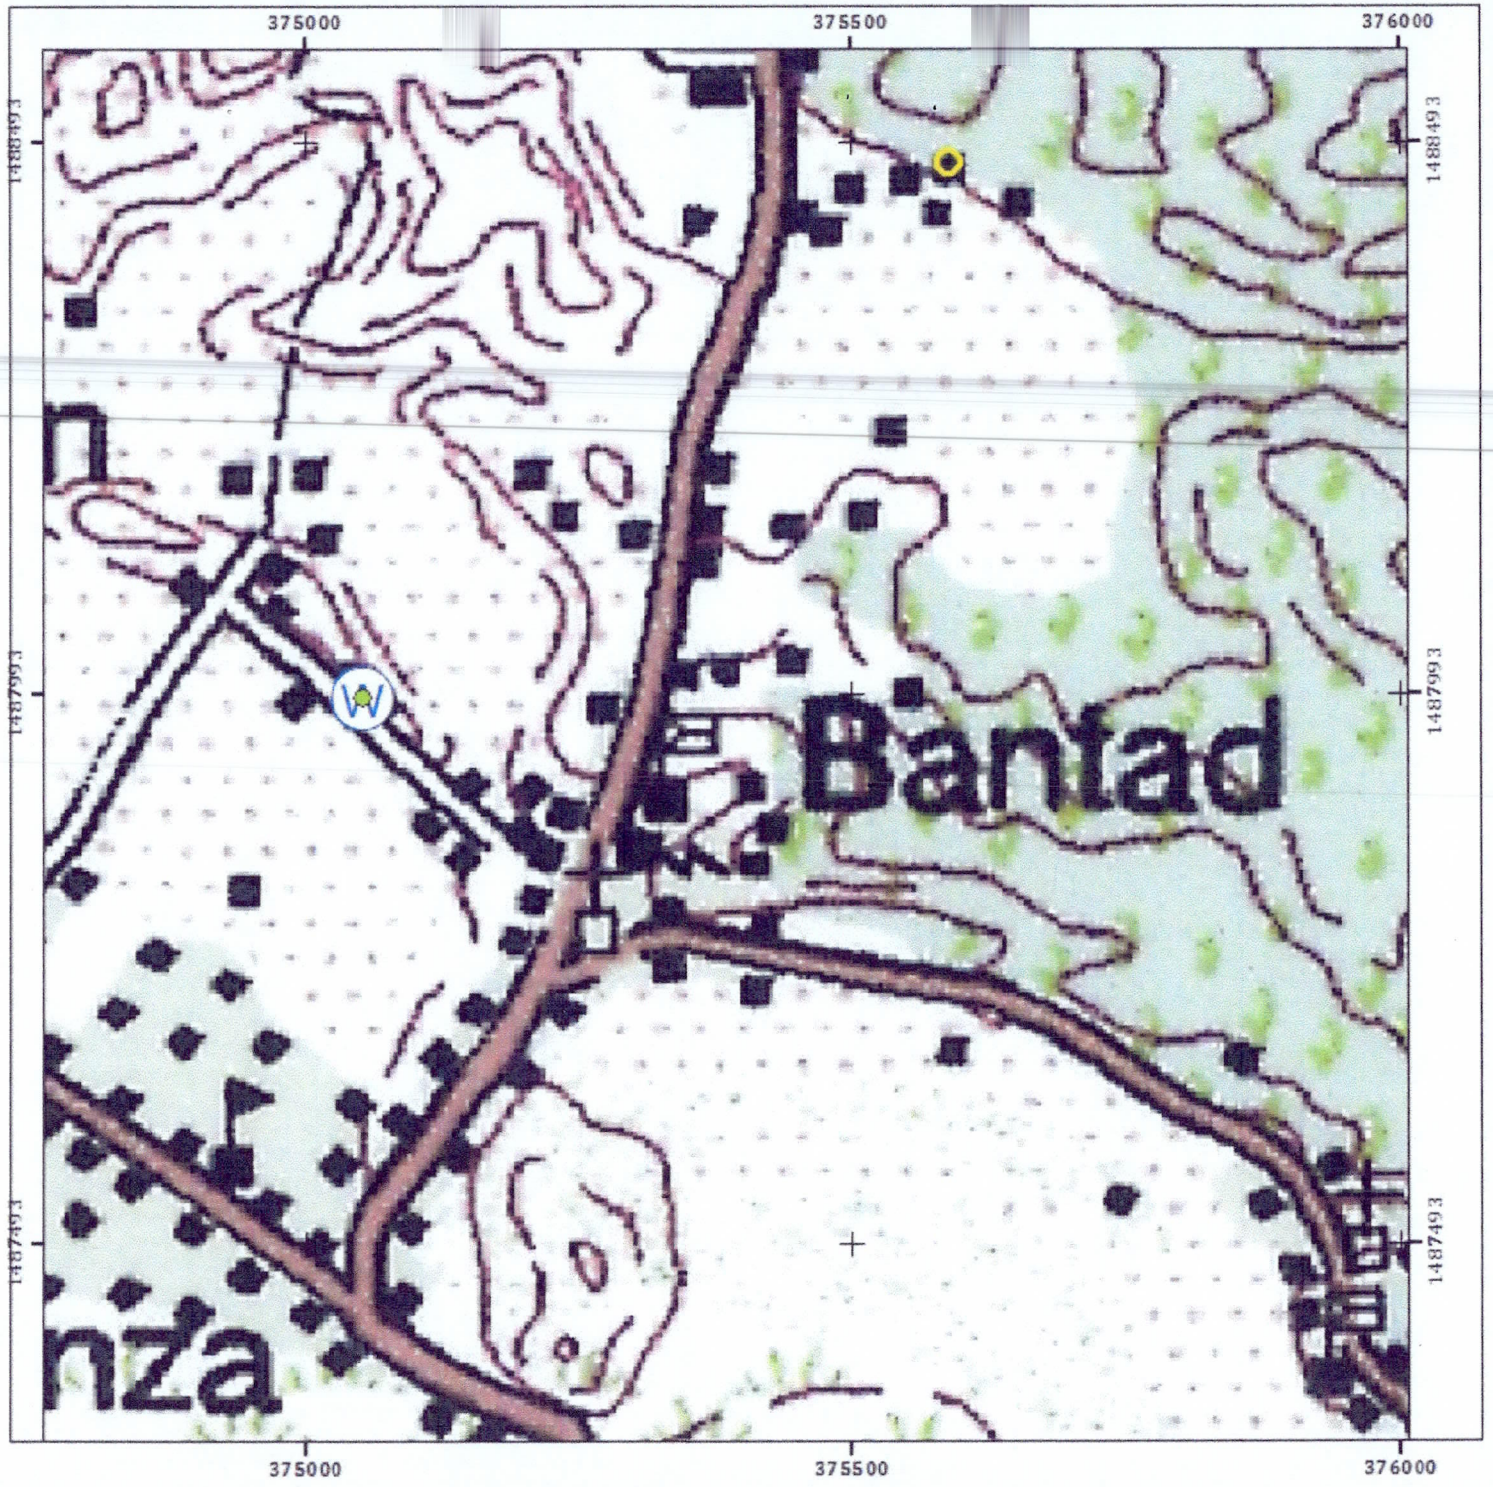

N

MAP SHOWING THE LOCATION OF THE INVENTORIED WATER USER IN THE PROVINCE OF MARINDUQUE

BOAC SLAUGHTER HOUSE BY MUCIPALITY OF BOAC

0 0.0325 0.065 0.13 0.195 0.26
Miles

SCALE 1: 6,691

Projection: UNIVERSAL TRANSVERSE MERCATOR
Datum: WGS_1984

Water User

W Boac Slaughter House (Deep well)

LOCATION:

Brgy.Bantad, Boac, Marinduque

Prepared by:

JELOMY H.MAHAYAG
Forester I

Checked and Verified by:

ENGR. CYNTHIA U. LOZANO
Chief, Technical Services Division

Approved by:

IMELDA M. DIAZ
OIC-PENRO

DEC. 5, 2022

RPS 750 DEC 05 2022 10:20 AM RECEIVED

IMELDA M. DIAZ
MIC PERMIT OFFICER

SA MGA KINAUUKULAN:

ISANG MAPAGPALANG ARAW PO. NAIS PO NG PAMAHALAANG BAYAN NG BIAK NA MAIPAABOT ANG PROPOSED SITE NG ATING WATER SOURCE NG SLAUGHTER HOUSE NG BAYAN NG BIAK NA MATATAGPUAN SA BRGY. PAGTAD BIAK, MAPANDUQUE. ATIG TUNGO NA MAKIPAGUGNAYAN DITO AY ATING GAGAWIIN SA ARAW-ARAW NA OPERASYON NG ATING TANGGAPAN.

HANGAD NAMIN ANG ATING KAPAKANAN.

MARAMING SALAMAT PO.

LUBOS NA GUMAGALANG

NIÑO S. MANTARING
MEAT INSPECTOR

Republic of the Philippines
NATIONAL WATER RESOURCES BOARD
8th Floor, NIA Building, EDSA, Diliman, Quezon City

WATER PERMIT APPLICATION RPS No.

Filed in the Office of
Date 758 DEC 06 2022 11:10 AM

BEFORE ACCOMPLISHING THIS FORM IN QUADRUPLICATE, READ THE ACCOMPANYING INSTRUCTIONS

1. Name of Applicant
MUNICIPALITY OF BAAO - SLAUGHTERHOUSE OPERATION REPRESENTED BY NILO C. MANTAHAN JR

2. Mailing Address
KASILAG ST. ISHL-1, BAAO MALANDUDUNG

2a. Telephone No. 09171488415

3. Tax Account No. 005-703-361

4. Citizenship FILIPINO

5. Filing & Legal Research fee Payable to National Water Resources Board

a. Phil. Postal Money Order Nos.

b. NWRB Official Receipt No. _____

Date _____

Email Address nilo.mantahan.oic@gmail.com

6. Name of Water Source
GROUND WATER - DEEP WELL

7. Location of Diversion Point
BAHIAD, BAAO, MALANDUDUNG

8. Method of Diversion
SUBMERSIBLE PUMP

9. Months of Low-Flow
MARCH - MAY

10. Water Needed in Liters/Second
20 LPS

11. Purpose
MUNICIPAL USE

12. If for Agriculture, Area of Land and Crops Raised
N/A

13. If for Domestic Water Supply. Population Served
N/A

14. If for Industry, Brief Description on how Water will be Used
N/A

15. If for Power, Rated Capacity in Kilowatts
N/A

16. Other Uses
N/A

17. Name of Person/s Holding or Claiming Rights to the Use of Water including the Amount and Nature of Use Downstream and Upstream of Proposed Point of Diversion
N/A

I hereby certify that the information given above and in documents submitted are true and correct to the best of my knowledge and belief.

Signature of Applicant

Subscribed and sworn to before me on this date
DEC 02 2022

ATTY. JESUS L. SADIVA
PUBLIC ATTORNEY II
(Pursuant to R.A. 9406)
Notary Public/Administering Officer

TO BE FILLED BY NWRB AGENT

18. CHECKLIST on General Information and Description
- a. ☐ Ownership/right to land established
- b. ☐ Citizenship as a Filipino established
- c. ☐ Brief description of proposed project/development
- d. ☐ Location plan of water source and point of diversion using a scale of 1:50,000
- e. ☐ Location plan of areas to be developed indicating the layout of proposed works
- f. ☐ Certification of Incorporation if applicant is an association or corporation
- g. ☐ Other information as specified under Sect. 4 Rules and Regulations implementing the Water Code

19. Diversion Point
Latitude :
Longitude :

20. Possible adverse effect to public and/or provate interest:

Prepared by:
Date:

Submitted by:
Date:

21. Water Discharge (To be filled by NWRB Hydrologist/Staff)

a. 80% of time equalled or exceeded

b. Mean of monthly discharge L/S

c. Amount of Water recommended for approval

22. Other comments and recommendations:

Prepared by:
Date:

Submitted by:
Date:

Name and Address of NWRB Agent	**NOTICE OF WATER PERMIT APPLICATION** No. **Date:** **By:**

This is to certify that an application of WATER PERMIT with pertinent information included herewith, has been filed with this Office.

Any person who may be adversely affected by the proposed appropriation may file with this Office, a written and subscribed protest stating the reasons for his objection.

1. Name of Applicant	2. Mailing Address
MUNICIPALITY OF PARAÑAQUE - SLAUGHTERHOUSE OPERATION REPRESENTED BY HILO C. MANTARING	KASIAS ST. BGY-1, PARAÑAQUE, MAKATI/DILIMAN
3. Name of water source GROUND WATER	4. Method of Diversion SUBMERSIBLE PUMP
5. Location of Diversion Point BGY-TAD, PARAÑAQUE, MAKATI/DILIMAN	6. Water Needed in Liters per Second 70 LPS
7. Period of Water Use	8. Purpose MUNICIPAL USE

Republic of the Philippines
NATIONAL WATER RESOURCES BOARD
8th Floor, NIA Building, EDSA, Diliman, Quezon City

WATER PERMIT APPLICATION RDS No. [illegible]

Filed in the Office of
Date 758 DEC 06 2022 11:10 AM

BEFORE ACCOMPLISHING THIS FORM IN QUADRUPLICATE, READ THE ACCOMPANYING INSTRUCTIONS

1. Name of Applicant
MUNICIPALITY OF PARAC - SLAUGHTER HOUSE & OPERATION REPRESENTED BY NILO C. MANTARING

2. Mailing Address
KASILAG ST. ISLA-1, PARAC MARINDUQUE

2a. Telephone No. 09171488415

3. Tax Account No.
905-703-361

4. Citizenship
FILIPINO

5. Filing & Legal Research fee Payable to National Water Resources Board

a. Phil. Postal Money Order Nos.

b. NWRB Official Receipt No. _____

Date _____

Email Address
nilo mantaring 0c@gmail.com.

6. Name of Water Source
GROUND WATER - DEEP WELL

7. Location of Diversion Point
BANTAD, PARAC, MARINDUQUE

8. Method of Diversion
SUBMERSIBLE PUMP

9. Months of Low-Flow
MARCH - MAY

10. Water Needed in Liters/Second
20 LPS

11. Purpose
MUNICIPAL USE

12. If for Agriculture, Area of Land and Crops Raised
N/A

13. If for Domestic Water Supply, Population Served
N/A

14. If for Industry, Brief Description on how Water will be Used
N/A

15. If for Power, Rated Capacity in Kilowatts
N/A

16. Other Uses
N/A

17. Name of Person/s Holding or Claiming Rights to the Use of Water including the Amount and Nature of Use Downstream and Upstream of Proposed Point of Diversion
N/A

I hereby certify that the information given above and in documents submitted are true and correct to the best of my knowledge and belief.

Signature of Applicant

Subscribed and sworn to before me on this date
DEC 02 2022

ATTY. JESUS L. SADIUA
PUBLIC ATTORNEY II
Notary Public/Administering Officer

TO BE FILLED BY NWRB AGENT

18. CHECKLIST on General Information and Description
- a. ☐ Ownership/right to land established
- b. ☐ Citizenship as a Filipino established
- c. ☐ Brief description of proposed project/development
- d. ☐ Location plan of water source and point of diversion using a scale of 1:50,000
- e. ☐ Location plan of areas to be developed indicating the layout of proposed works
- f. ☐ Certification of Incorporation if applicant is an association or corporation
- g. ☐ Other information as specified under Sect. 4 Rules and Regulations implementing the Water Code

19. Diversion Point
Latitude :
Longitude :

20. Possible adverse effect to public and/or provate interest:

Prepared by:
Date:

Submitted by:
Date:

21. Water Discharge (To be filled by NWRB Hydrologist/Staff)

a. 80% of time equalled or exceeded	b. Mean of monthly discharge L/S	c. Amount of Water recommended for approval

22. Other comments and recommendations:

Prepared by:
Date:

Submitted by:
Date:

Republic of the Philippines
NATIONAL WATER RESOURCES BOARD
8th Floor, NIA Building, EDSA, Diliman, Quezon City

WATER PERMIT APPLICATION RPS No. [redacted]

Filed in the Office of
Date 758 DEC 06 2022 11:10 AM

BEFORE ACCOMPLISHING THIS FORM IN QUADRUPLICATE, READ THE ACCOMPANYING INSTRUCTIONS

1. Name of Applicant
MUNICIPALITY OF BAAO - SLAUGHTERHOUSE OPERATION
REPRESENTED BY NILO C. MANTAPANG

2. Mailing Address
KASILAG ST. ISAK-1, BAAO MASBATE

2a. Telephone No. 09171488415

3. Tax Account No. 905-703-361

4. Citizenship FILIPINO

Email Address nilo.mantapang.oic@gmail.com

5. Filing & Legal Research fee Payable to National Water Resources Board
a. Phil. Postal Money Order Nos.
b. NWRB Official Receipt No. _____
Date _____

6. Name of Water Source
GROUND WATER - DEEP WELL

7. Location of Diversion Point
BANTAD, BAAO, MASBATE

8. Method of Diversion
SUBMERSIBLE PUMP

9. Months of Low-Flow
MARCH - MAY

10. Water Needed in Liters/Second
20 LPS

11. Purpose
MUNICIPAL USE

12. If for Agriculture, Area of Land and Crops Raised
N/A

13. If for Domestic Water Supply, Population Served
N/A

14. If for Industry, Brief Description on how Water will be Used
N/A

15. If for Power, Rated Capacity in Kilowatts
N/A

16. Other Uses
N/A

17. Name of Person/s Holding or Claiming Rights to the Use of Water including the Amount and Nature of Use Downstream and Upstream of Proposed Point of Diversion
N/A

I hereby certify that the information given above and in documents submitted are true and correct to the best of my knowledge and belief.

Signature of Applicant

Subscribed and sworn to before me on this date
DEC 02 2022

ATTY. JESUS I. SADIWA
PUBLIC ATTORNEY II
Notary Public/Administering Officer

TO BE FILLED BY NWRB AGENT

18. CHECKLIST on General Information and Description
- a. ☐ Ownership/right to land established
- b. ☐ Citizenship as a Filipino established
- c. ☐ Brief description of proposed project/development
- d. ☐ Location plan of water source and point of diversion using a scale of 1:50,000
- e. ☐ Location plan of areas to be developed indicating the layout of proposed works
- f. ☐ Certification of Incorporation if applicant is an association or corporation
- g. ☐ Other information as specified under Sect. 4 Rules and Regulations implementing the Water Code

19. Diversion Point
Latitude :
Longitude :

20. Possible adverse effect to public and/or provate interest:

Prepared by:
Date:

Submitted by:
Date:

21. Water Discharge (To be filled by NWRB Hydrologist/Staff)

a. 80% of time equalled or exceeded

b. Mean of monthly discharge L/S

c. Amount of Water recommended for approval

22. Other comments and recommendations:

Prepared by:
Date:

Submitted by:
Date:

Republic of the Philippines
NATIONAL WATER RESOURCES BOARD
8th Floor, NIA Building, EDSA, Diliman, Quezon City

WATER PERMIT APPLICATION RPS No. [illegible]

Filed in the Office of
Date 758 DEC 06 2022 11:10 AM

BEFORE ACCOMPLISHING THIS FORM IN QUADRUPLICATE, READ THE ACCOMPANYING INSTRUCTIONS

1. Name of Applicant
MUNICIPALITY OF BAAO - SLAUGHTER HOUSE & OPERATION REPRESENTED BY HILO C. MANTAHAN

2. Mailing Address
KASILAG ST. ISAK-1, BAAO MASUNDUBUE

2a. Telephone No. 09171488415

3. Tax Account No.
905-703-361

4. Citizenship
FILIPINO

5. Filing & Legal Research fee Payable to National Water Resources Board

a. Phil. Postal Money Order Nos.

b. NWRB Official Receipt No. _____

Date _____

Email Address
nib.maintaining.oic@gmail.com

6. Name of Water Source
GROUND WATER - DEEP WELL

7. Location of Diversion Point
BARANGAY BAAO, MASUNDUBUE

8. Method of Diversion
SUBMERSIBLE PUMP

9. Months of Low-Flow
MARCH - MAY

10. Water Needed in Liters/Second
20 LPS

11. Purpose
MUNICIPAL USE

12. If for Agriculture, Area of Land and Crops Raised
N/A

13. If for Domestic Water Supply, Population Served
N/A

14. If for Industry, Brief Description on how Water will be Used
N/A

15. If for Power, Rated Capacity in Kilowatts
N/A

16. Other Uses
N/A

17. Name of Person/s Holding or Claiming Rights to the Use of Water including the Amount and Nature of Use Downstream and Upstream of Proposed Point of Diversion
N/A

I hereby certify that the information given above and in documents submitted are true and correct to the best of my knowledge and belief.

Signature of Applicant

Subscribed and sworn to before me on this date
DEC 02 2022

ATTY. JESUSA SADIVA
PUBLIC ATTORNEY II
Notary Public/Administering Officer

TO BE FILLED BY NWRB AGENT

18. CHECKLIST on General Information and Description
- a. ☐ Ownership/right to land established
- b. ☐ Citizenship as a Filipino established
- c. ☐ Brief description of proposed project/development
- d. ☐ Location plan of water source and point of diversion using a scale of 1:50,000
- e. ☐ Location plan of areas to be developed indicating the layout of proposed works
- f. ☐ Certification of Incorporation if applicant is an association or corporation
- g. ☐ Other information as specified under Sect. 4 Rules and Regulations implementing the Water Code

19. Diversion Point
Latitude :
Longitude :

20. Possible adverse effect to public and/or provate interest:

Prepared by:
Date:

Submitted by:
Date:

21. Water Discharge (To be filled by NWRB Hydrologist/Staff)

a. 80% of time equalled or exceeded

b. Mean of monthly discharge L/S

c. Amount of Water recommended for approval

22. Other comments and recommendations:

Prepared by:
Date:

Submitted by:
Date:

Republic of the Philippines
NATIONAL WATER RESOURCES BOARD
8th Floor, NIA Building, EDSA, Diliman, Quezon City

WATER PERMIT APPLICATION RPS No. [illegible]

Filed in the Office of
Date 758 DEC 06 2022 11:10 AM

BEFORE ACCOMPLISHING THIS FORM IN QUADRUPLICATE, READ THE ACCOMPANYING INSTRUCTIONS

1. Name of Applicant
MUNICIPALITY OF PINAC - SLAUGHTER HOUSE OPERATION
REPRESENTED BY HON C. MANTAHAG

2. Mailing Address
KASILAG ST. ISHL-1, PINAC MATUNDUDUE

2a. Telephone No. 09171488415

3. Tax Account No. 905-703-361

4. Citizenship FILIPINO

Email Address mlb.mantahag.oc@gmail.com.

5. Filing & Legal Research fee Payable to National Water Resources Board

a. Phil. Postal Money Order Nos.

b. NWRB Official Receipt No. _____

Date _____

6. Name of Water Source
GROUND WATER - DEEP WELL

7. Location of Diversion Point
PINAMAD, PINAC, MATUNDUDUE

8. Method of Diversion
SUBMERSIBLE PUMP

9. Months of Low-Flow
MARCH - MAY

10. Water Needed in Liters/Second
20 LPS

11. Purpose
MUNICIPAL USE

12. If for Agriculture, Area of Land and Crops Raised
N/A

13. If for Domestic Water Supply. Population Served
N/A

14. If for Industry, Brief Description on how Water will be Used
N/A

15. If for Power, Rated Capacity in Kilowatts
N/A

16. Other Uses
N/A

17. Name of Person/s Holding or Claiming Rights to the Use of Water including the Amount and Nature of Use Downstream and Upstream of Proposed Point of Diversion
N/A

I hereby certify that the information given above and in documents submitted are true and correct to the best of my knowledge and belief.

Signature of Applicant

Subscribed and sworn to before me on this date
DEC 02 2022

ATTY. JESUS I. SADIVA
PUBLIC ATTORNEY II
Notary Public/Administering Officer

TO BE FILLED BY NWRB AGENT

18. CHECKLIST on General Information and Description
- a. ☐ Ownership/right to land established
- b. ☐ Citizenship as a Filipino established
- c. ☐ Brief description of proposed project/development
- d. ☐ Location plan of water source and point of diversion using a scale of 1:50,000
- e. ☐ Location plan of areas to be developed indicating the layout of proposed works
- f. ☐ Certification of Incorporation if applicant is an association or corporation
- g. ☐ Other information as specified under Sect. 4 Rules and Regulations implementing the Water Code

19. Diversion Point
Latitude :
Longitude :

20. Possible adverse effect to public and/or provate interest:

Prepared by:
Date:

Submitted by:
Date:

21. Water Discharge (To be filled by NWRB Hydrologist/Staff)

a. 80% of time equalled or exceeded

b. Mean of monthly discharge L/S

c. Amount of Water recommended for approval

22. Other comments and recommendations:

Prepared by:
Date:

Submitted by:
Date:

Republic of the Philippines
NATIONAL WATER RESOURCES BOARD
8th Floor, NIA Building, EDSA, Diliman, Quezon City

WATER PERMIT APPLICATION RPS No. [illegible]

Filed in the Office of
Date 758 DEC 06 2022 11:10 AM

BEFORE ACCOMPLISHING THIS FORM IN QUADRUPLICATE, READ THE ACCOMPANYING INSTRUCTIONS

1. Name of Applicant
MUNICIPALITY OF PAKIL - SLAUGHTERHOUSE OPERATION
REPRESENTED BY HON. C. MANTAHAN

2. Mailing Address
KASILAG ST. ISAK-1, PAKIL LAGUNA

2a. Telephone No. 09171488415

3. Tax Account No.
905-703-361

4. Citizenship
FILIPINO

5. Filing & Legal Research fee Payable to National Water Resources Board

a. Phil. Postal Money Order Nos.

b. NWRB Official Receipt No. _____

Date _____

Email Address
mlb.mantahan.oic@gmail.com

6. Name of Water Source
GROUND WATER - DEEP WELL

7. Location of Diversion Point
BARANGAY 1, PAKIL LAGUNA

8. Method of Diversion
SUBMERSIBLE PUMP

9. Months of Low-Flow
MARCH - MAY

10. Water Needed in Liters/Second
20 LPS

11. Purpose
MUNICIPAL USE

12. If for Agriculture, Area of Land and Crops Raised
N/A

13. If for Domestic Water Supply. Population Served
N/A

14. If for Industry, Brief Description on how Water will be Used
N/A

15. If for Power, Rated Capacity in Kilowatts
N/A

16. Other Uses
N/A

17. Name of Person/s Holding or Claiming Rights to the Use of Water including the Amount and Nature of Use Downstream and Upstream of Proposed Point of Diversion
N/A

I hereby certify that the information given above and in documents submitted are true and correct to the best of my knowledge and belief.

Signature of Applicant

Subscribed and sworn to before me on this date
DEC 02 2022

ATTY. JESUSA I. SADIVA
PUBLIC ATTORNEY II
Notary Public/Administering Officer

TO BE FILLED BY NWRB AGENT

18. CHECKLIST on General Information and Description
- a. ☐ Ownership/right to land established
- b. ☐ Citizenship as a Filipino established
- c. ☐ Brief description of proposed project/development
- d. ☐ Location plan of water source and point of diversion using a scale of 1:50,000
- e. ☐ Location plan of areas to be developed indicating the layout of proposed works
- f. ☐ Certification of Incorporation if applicant is an association or corporation
- g. ☐ Other information as specified under Sect. 4 Rules and Regulations implementing the Water Code

19. Diversion Point
Latitude :
Longitude :

20. Possible adverse effect to public and/or provate interest:

Prepared by:
Date:

Submitted by:
Date:

21. Water Discharge (To be filled by NWRB Hydrologist/Staff)

a. 80% of time equalled or exceeded

b. Mean of monthly discharge L/S

c. Amount of Water recommended for approval

22. Other comments and recommendations:

Prepared by:
Date:

Submitted by:
Date:

Republic of the Philippines
NATIONAL WATER RESOURCES BOARD
8th Floor, NIA Building, EDSA, Diliman, Quezon City

WATER PERMIT APPLICATION RPS No. [illegible]

Filed in the Office of
Date 758 DEC 06 2022 11:10 AM

BEFORE ACCOMPLISHING THIS FORM IN QUADRUPLICATE, READ THE ACCOMPANYING INSTRUCTIONS

1. Name of Applicant
MUNICIPALITY OF BAAO - SLAUGHTERHOUSE OPERATION
REPRESENTED BY HILO C. MANTARING

2. Mailing Address
KASILAG ST. ISIP-1, BAAO MARUNDUQUE

2a. Telephone No. 09171488414

3. Tax Account No.
905-703-361

4. Citizenship
FILIPINO

5. Filing & Legal Research fee Payable to National Water Resources Board
a. Phil. Postal Money Order Nos.
b. NWRB Official Receipt No. _____
Date _____

Email Address
nib.mantaring.oic@gmail.com

6. Name of Water Source
GROUND WATER - DEEP WELL

7. Location of Diversion Point
BANTAD, BAAO, MARUNDUQUE

8. Method of Diversion
SUBMERSIBLE PUMP

9. Months of Low-Flow
MARCH - MAY

10. Water Needed in Liters/Second
10 LPS

11. Purpose
MUNICIPAL USE

12. If for Agriculture, Area of Land and Crops Raised
N/A

13. If for Domestic Water Supply. Population Served
N/A

14. If for Industry, Brief Description on how Water will be Used
N/A

15. If for Power, Rated Capacity in Kilowatts
N/A

16. Other Uses
N/A

17. Name of Person/s Holding or Claiming Rights to the Use of Water including the Amount and Nature of Use Downstream and Upstream of Proposed Point of Diversion
N/A

I hereby certify that the information given above and in documents submitted are true and correct to the best of my knowledge and belief.

Signature of Applicant

Subscribed and sworn to before me on this date
DEC 02 2022

ATTY. JESUSA L. SADIWA
PUBLIC ATTORNEY II
Notary Public/Administering Officer

TO BE FILLED BY NWRB AGENT

18. CHECKLIST on General Information and Description
- a. ☐ Ownership/right to land established
- b. ☐ Citizenship as a Filipino established
- c. ☐ Brief description of proposed project/development
- d. ☐ Location plan of water source and point of diversion using a scale of 1:50,000
- e. ☐ Location plan of areas to be developed indicating the layout of proposed works
- f. ☐ Certification of Incorporation if applicant is an association or corporation
- g. ☐ Other information as specified under Sect. 4 Rules and Regulations implementing the Water Code

19. Diversion Point
Latitude :
Longitude :

20. Possible adverse effect to public and/or provate interest:

Prepared by:
Date:

Submitted by:
Date:

21. Water Discharge (To be filled by NWRB Hydrologist/Staff)

a. 80% of time equalled or exceeded	b. Mean of monthly discharge L/S	c. Amount of Water recommended for approval

22. Other comments and recommendations:

Prepared by:
Date:

Submitted by:
Date:

Republic of the Philippines
NATIONAL WATER RESOURCES BOARD
8th Floor, NIA Building, EDSA, Diliman, Quezon City

WATER PERMIT APPLICATION RPS No. [redacted]

Filed in the Office of
Date 758 DEC 06 2022 11:10 AM

BEFORE ACCOMPLISHING THIS FORM IN QUADRUPLICATE, READ THE ACCOMPANYING INSTRUCTIONS

1. Name of Applicant
MUNICIPALITY OF BAAO - SLAUGHTERHOUSE & IRRIGATION
REPRESENTED BY HILO C. MANTAHAN G

2. Mailing Address
KASILAG ST. ISAK-1, BAAO MARANDUBLUE

2a. Telephone No. 09171488415

3. Tax Account No. 905-703-361

4. Citizenship FILIPINO

5. Filing & Legal Research fee Payable to National Water Resources Board

a. Phil. Postal Money Order Nos.

b. NWRB Official Receipt No. _____

Date _____

Email Address nib.mantaing.oc@gmail.com

6. Name of Water Source
GROUND WATER - DEEP WELL

7. Location of Diversion Point
BARANGAY BAAO, MARANDUBLUE

8. Method of Diversion
SUBMERSIBLE PUMP

9. Months of Low-Flow
MARCH - MAY

10. Water Needed in Liters/Second
20 LPS

11. Purpose
MUNICIPAL USE

12. If for Agriculture, Area of Land and Crops Raised
N/A

13. If for Domestic Water Supply, Population Served
N/A

14. If for Industry, Brief Description on how Water will be Used
N/A

15. If for Power, Rated Capacity in Kilowatts
N/A

16. Other Uses
N/A

17. Name of Person/s Holding or Claiming Rights to the Use of Water including the Amount and Nature of Use Downstream and Upstream of Proposed Point of Diversion
N/A

I hereby certify that the information given above and in documents submitted are true and correct to the best of my knowledge and belief.

Signature of Applicant

Subscribed and sworn to before me on this date
DEC 02 2022

ATTY. JESUSA I. SADIWA
PUBLIC ATTORNEY II
Notary Public/Administering Officer

TO BE FILLED BY NWRB AGENT

18. CHECKLIST on General Information and Description
- a. ☐ Ownership/right to land established
- b. ☐ Citizenship as a Filipino established
- c. ☐ Brief description of proposed project/development
- d. ☐ Location plan of water source and point of diversion using a scale of 1:50,000
- e. ☐ Location plan of areas to be developed indicating the layout of proposed works
- f. ☐ Certification of Incorporation if applicant is an association or corporation
- g. ☐ Other information as specified under Sect. 4 Rules and Regulations implementing the Water Code

19. Diversion Point
Latitude :
Longitude :

20. Possible adverse effect to public and/or provate interest:

Prepared by:
Date:

Submitted by:
Date:

21. Water Discharge (To be filled by NWRB Hydrologist/Staff)

a. 80% of time equalled or exceeded	b. Mean of monthly discharge L/S	c. Amount of Water recommended for approval

22. Other comments and recommendations:

Prepared by:
Date:

Submitted by:
Date:

Republic of the Philippines
NATIONAL WATER RESOURCES BOARD
8th Floor, NIA Building, EDSA, Diliman, Quezon City

WATER PERMIT APPLICATION RPS No. [illegible]

Filed in the Office of
Date 758 DEC 06 2022 11:10 AM

BEFORE ACCOMPLISHING THIS FORM IN QUADRUPLICATE, READ THE ACCOMPANYING INSTRUCTIONS

1. Name of Applicant
MUNICIPALITY OF BAAO - SLAUGHTERHOUSE OPERATION
REPRESENTED BY HILO C. MANTAHAN

2. Mailing Address
KASILAG ST. ISAK-1, BAAO MARANDUDUME

2a. Telephone No. 09171488415

3. Tax Account No.
905-703-361

4. Citizenship
FILIPINO

5. Filing & Legal Research fee Payable to National Water Resources Board
a. Phil. Postal Money Order Nos.
b. NWRB Official Receipt No. _____
Date _____

Email Address
nib mantaing ox@gmail.com.

6. Name of Water Source
GROUND WATER - DEEP WELL

7. Location of Diversion Point
BAHAD, BAAO, MARANDUDUME

8. Method of Diversion
SUBMERSIBLE PUMP

9. Months of Low-Flow
MARCH - MAY

10. Water Needed in Liters/Second
20 LPS

11. Purpose
MUNICIPAL USE

12. If for Agriculture, Area of Land and Crops Raised
N/A

13. If for Domestic Water Supply. Population Served
N/A

14. If for Industry, Brief Description on how Water will be Used
N/A

15. If for Power, Rated Capacity in Kilowatts
N/A

16. Other Uses
N/A

17. Name of Person/s Holding or Claiming Rights to the Use of Water including the Amount and Nature of Use Downstream and Upstream of Proposed Point of Diversion
N/A

I hereby certify that the information given above and in documents submitted are true and correct to the best of my knowledge and belief.

Signature of Applicant

Subscribed and sworn to before me on this date
DEC 02 2022

ATTY. JESUS I. SADIVA
PUBLIC ATTORNEY II
Roll of Attorneys No. 59061

Notary Public/Administering Officer

TO BE FILLED BY NWRB AGENT

18. CHECKLIST on General Information and Description
- a. ☐ Ownership/right to land established
- b. ☐ Citizenship as a Filipino established
- c. ☐ Brief description of proposed project/development
- d. ☐ Location plan of water source and point of diversion using a scale of 1:50,000
- e. ☐ Location plan of areas to be developed indicating the layout of proposed works
- f. ☐ Certification of Incorporation if applicant is an association or corporation
- g. ☐ Other information as specified under Sect. 4 Rules and Regulations implementing the Water Code

19. Diversion Point
Latitude :
Longitude :

20. Possible adverse effect to public and/or provate interest:

Prepared by:
Date:

Submitted by:
Date:

21. Water Discharge (To be filled by NWRB Hydrologist/Staff)

a. 80% of time equalled or exceeded	b. Mean of monthly discharge L/S	c. Amount of Water recommended for approval

22. Other comments and recommendations:

Prepared by:
Date:

Submitted by:
Date:

Republic of the Philippines
NATIONAL WATER RESOURCES BOARD
8th Floor, NIA Building, EDSA, Diliman, Quezon City

WATER PERMIT APPLICATION RPS No. [illegible]

Filed in the Office of
Date 758 DEC 06 2022 11:10 AM

BEFORE ACCOMPLISHING THIS FORM IN QUADRUPLICATE, READ THE ACCOMPANYING INSTRUCTIONS

1. Name of Applicant
MUNICIPALITY OF BAAO - SLAUGHTERHOUSE & IRRIGATION
REPRESENTED BY HILO C. MANTATHAN

2. Mailing Address
KASILAG ST. ISLA-1, BAAO MASBATE

2a. Telephone No. 09171488415

3. Tax Account No. 905-703-361

4. Citizenship FILIPINO

5. Filing & Legal Research fee Payable to National Water Resources Board
a. Phil. Postal Money Order Nos.
b. NWRB Official Receipt No. _____
Date _____

Email Address mlb.mantatan@gmail.com

6. Name of Water Source
GROUND WATER - DEEP WELL

7. Location of Diversion Point
BAYAWAD, BAAO, MASBATE

8. Method of Diversion
SUBMERSIBLE PUMP

9. Months of Low-Flow
MARCH - MAY

10. Water Needed in Liters/Second
20 LPS

11. Purpose
MUNICIPAL USE

12. If for Agriculture, Area of Land and Crops Raised
N/A

13. If for Domestic Water Supply, Population Served
N/A

14. If for Industry, Brief Description on how Water will be Used
N/A

15. If for Power, Rated Capacity in Kilowatts
N/A

16. Other Uses
N/A

17. Name of Person/s Holding or Claiming Rights to the Use of Water including the Amount and Nature of Use Downstream and Upstream of Proposed Point of Diversion
N/A

I hereby certify that the information given above and in documents submitted are true and correct to the best of my knowledge and belief.

Signature of Applicant

Subscribed and sworn to before me on this date
DEC 02 2022

ATTY. JESUSA I. SADIVA
PUBLIC ATTORNEY II
Notary Public/Administering Officer

TO BE FILLED BY NWRB AGENT

18. CHECKLIST on General Information and Description
- a. ☐ Ownership/right to land established
- b. ☐ Citizenship as a Filipino established
- c. ☐ Brief description of proposed project/development
- d. ☐ Location plan of water source and point of diversion using a scale of 1:50,000
- e. ☐ Location plan of areas to be developed indicating the layout of proposed works
- f. ☐ Certification of Incorporation if applicant is an association or corporation
- g. ☐ Other information as specified under Sect. 4 Rules and Regulations implementing the Water Code

19. Diversion Point
Latitude :
Longitude :

20. Possible adverse effect to public and/or provate interest:

Prepared by:
Date:

Submitted by:
Date:

21. Water Discharge (To be filled by NWRB Hydrologist/Staff)

a. 80% of time equalled or exceeded	b. Mean of monthly discharge L/S	c. Amount of Water recommended for approval

22. Other comments and recommendations:

Prepared by:
Date:

Submitted by:
Date:

Republic of the Philippines
NATIONAL WATER RESOURCES BOARD
8th Floor, NIA Building, EDSA, Diliman, Quezon City

WATER PERMIT APPLICATION RPS No. [illegible]

Filed in the Office of
Date 758 DEC 06 2022 11:10 AM

BEFORE ACCOMPLISHING THIS FORM IN QUADRUPLICATE, READ THE ACCOMPANYING INSTRUCTIONS

1. Name of Applicant
MUNICIPALITY OF PARAY - SLAUGHTERHOUSE OPERATION
REPRESENTED BY HILO C. MANTAHAN

2. Mailing Address
KASILAG ST. ISAK-1, PARAY MATNOG/DURIAN

2a. Telephone No. 09171488414

3. Tax Account No.
905-703-361

4. Citizenship
FILIPINO

5. Filing & Legal Research Fee Payable to National Water Resources Board
a. Phil. Postal Money Order Nos.
b. NWRB Official Receipt No. _____
Date _____

Email Address
nib.mantahan.oic@gmail.com

6. Name of Water Source
GROUND WATER - DEEP WELL

7. Location of Diversion Point
PARAY, PARAY, MATNOG/DURIAN

8. Method of Diversion
SUBMERSIBLE PUMP

9. Months of Low-Flow
MARCH - MAY

10. Water Needed in Liters/Second
20 LPS

11. Purpose
MUNICIPAL USE

12. If for Agriculture, Area of Land and Crops Raised
N/A

13. If for Domestic Water Supply, Population Served
N/A

14. If for Industry, Brief Description on how Water will be Used
N/A

15. If for Power, Rated Capacity in Kilowatts
N/A

16. Other Uses
N/A

17. Name of Person/s Holding or Claiming Rights to the Use of Water including the Amount and Nature of Use Downstream and Upstream of Proposed Point of Diversion
N/A

I hereby certify that the information given above and in documents submitted are true and correct to the best of my knowledge and belief.

Signature of Applicant

Subscribed and sworn to before me on this date
DEC 02 2022

ATTY. JESUSA I. SADIWA
PUBLIC ATTORNEY II
[illegible]
Notary Public/Administering Officer

TO BE FILLED BY NWRB AGENT

18. CHECKLIST on General Information and Description
- a. ☐ Ownership/right to land established
- b. ☐ Citizenship as a Filipino established
- c. ☐ Brief description of proposed project/development
- d. ☐ Location plan of water source and point of diversion using a scale of 1:50,000
- e. ☐ Location plan of areas to be developed indicating the layout of proposed works
- f. ☐ Certification of Incorporation if applicant is an association or corporation
- g. ☐ Other information as specified under Sect. 4 Rules and Regulations implementing the Water Code

19. Diversion Point
Latitude :
Longitude :

20. Possible adverse effect to public and/or provate interest:

Prepared by:
Date:

Submitted by:
Date:

21. Water Discharge (To be filled by NWRB Hydrologist/Staff)

a. 80% of time equalled or exceeded

b. Mean of monthly discharge L/S

c. Amount of Water recommended for approval

22. Other comments and recommendations:

Prepared by:
Date:

Submitted by:
Date:

Name and Address of NWRB Agent	**NOTICE OF WATER PERMIT APPLICATION** No. **Date:** **By:**

This is to certify that an application of WATER PERMIT with pertinent information included herewith, has been filed with this Office.

Any person who may be adversely affected by the proposed appropriation may file with this Office, a written and subscribed protest stating the reasons for his objection.

1. Name of Applicant	2. Mailing Address
MUNICIPALITY OF PARE - SLAUGHTERHOUSE OPERATION REPRESENTED BY HILO C. MANTAPING	KASILAG ST. ZONE-1, PARE, MALINDUQUE
3. Name of water source GROUND WATER	4. Method of Diversion SUBMERSIBLE PUMP
5. Location of Diversion Point BRGY. TAD, PARE, MALINDUQUE	6. Water Needed in Liters per Second 70 LPS
7. Period of Water Use	8. Purpose MUNICIPAL USE

Name and Address of NWRB Agent	**NOTICE OF WATER PERMIT APPLICATION** No. **Date:** **By:**

This is to certify that an application of WATER PERMIT with pertinent information included herewith, has been filed with this Office.

Any person who may be adversely affected by the proposed appropriation may file with this Office, a written and subscribed protest stating the reasons for his objection.

1. Name of Applicant	2. Mailing Address
MUNICIPALITY OF PAOAY - SLAUGHTERHOUSE OPERATION REPRESENTED BY HILO C. MANTALUNG	KASILAG ST. BOC-I, PAOAY, ILOCOS NORTE
3. Name of water source	4. Method of Diversion
GROUND WATER	SUBMERSIBLE PUMP
5. Location of Diversion Point	6. Water Needed in Liters per Second
BRGY. PAOAY, MUNICIPALITY	70 LPS
7. Period of Water Use	8. Purpose
	MUNICIPAL USE

Name and Address of NWRB Agent	**NOTICE OF WATER PERMIT APPLICATION** No. **Date:** **By:**

This is to certify that an application of WATER PERMIT with pertinent information included herewith, has been filed with this Office.

Any person who may be adversely affected by the proposed appropriation may file with this Office, a written and subscribed protest stating the reasons for his objection.

1. Name of Applicant	2. Mailing Address
MUNICIPALITY OF PAKE - SLAUGHTERHOUSE OPERATION REPRESENTED BY HILO C. MONTALING	KASILAG ST. ZONE-1, PAKE, MATNOG
3. Name of water source GROUND WATER	4. Method of Diversion SUBMERSIBLE PUMP
5. Location of Diversion Point ~~BRGY~~ TAD, PAKE, MATNOG	6. Water Needed in Liters per Second 70 LPS
7. Period of Water Use	8. Purpose MUNICIPAL USE

Name and Address of NWRB Agent	**NOTICE OF WATER PERMIT APPLICATION** No. **Date:** **By:**

This is to certify that an application of WATER PERMIT with pertinent information included herewith, has been filed with this Office.

Any person who may be adversely affected by the proposed appropriation may file with this Office, a written and subscribed protest stating the reasons for his objection.

1. Name of Applicant	2. Mailing Address
MUNICIPALITY OF PARE - SLAUGHTERHOUSE OPERATION REPRESENTED BY HILO C. MANTALING	KASILAG ST. ZONE-1, PARE, MALINDUQUE
3. Name of water source	4. Method of Diversion
GROUND WATER	SUBMERSIBLE PUMP
5. Location of Diversion Point	6. Water Needed in Liters per Second
BRGY. PARE, MALINDUQUE	70 LPS
7. Period of Water Use	8. Purpose
	MUNICIPAL USE

Name and Address of NWRB Agent	**NOTICE OF WATER PERMIT APPLICATION** No. **Date:** **By:**

This is to certify that an application of WATER PERMIT with pertinent information included herewith, has been filed with this Office.

Any person who may be adversely affected by the proposed appropriation may file with this Office, a written and subscribed protest stating the reasons for his objection.

1. Name of Applicant	2. Mailing Address
MUNICIPALITY OF PAKIL - SLAUGHTERHOUSE OPERATION REPRESENTED BY HILO C. MANTARING	BASILAN ST. ISOLA-1, PAKIL, MAGUINDANAO
3. Name of water source	4. Method of Diversion
GROUND WATER	SUBMERSIBLE PUMP
5. Location of Diversion Point	6. Water Needed in Liters per Second
~~BRGY~~ TAD, PAKIL, MAGUINDANAO	70 LPS
7. Period of Water Use	8. Purpose
	MUNICIPAL USE

Name and Address of NWRB Agent	**NOTICE OF WATER PERMIT APPLICATION** No. **Date:** **By:**

This is to certify that an application of WATER PERMIT with pertinent information included herewith, has been filed with this Office.

Any person who may be adversely affected by the proposed appropriation may file with this Office, a written and subscribed protest stating the reasons for his objection.

1. Name of Applicant	2. Mailing Address
MUNICIPALITY OF PARAÑAQUE - SLAUGHTER HOUSE OPERATION REPRESENTED BY HILD C. MANTARING	BASILAN ST. ISOK-1, PARAÑAQUE, METROMANILA
3. Name of water source GROUND WATER	4. Method of Diversion SUBMERSIBLE PUMP
5. Location of Diversion Point BRGY. BAHAY TORO, PARAÑAQUE	6. Water Needed in Liters per Second 20,000
7. Period of Water Use	8. Purpose MUNICIPAL USE

Republic of the Philippines
NATIONAL WATER RESOURCES BOARD
8th Floor, NIA Building, EDSA, Diliman, Quezon City

WATER PERMIT APPLICATION No.

Filed in the Office of
Date _____

BEFORE ACCOMPLISHING THIS FORM IN QUADRUPLICATE, READ THE ACCOMPANYING INSTRUCTIONS

1. Name of Applicant
MUNICIPALITY OF BOAC - SLAUGHTERHOUSE OPERATION REPRESENTED BY HILD S. MANTARING

2. Mailing Address
VASILAGO ST. ISIP-I, BOAC, MARINDUQUE

2a. Telephone No. 09177488415

3. Tax Account No.
904-703-361

4. Citizenship
FILIPINO

5. Filing & Legal Research fee Payable to National Water Resources Board
a. Phil. Postal Money Order Nos.
b. NWRB Official Receipt No. _____
Date _____

Email Address
milo.mantaring05@gmail.com

6. Name of Water Source
GROUND WATER - DEEP WELL

7. Location of Diversion Point
POBLACION, BOAC, MARINDUQUE

8. Method of Diversion
SUBMERSIBLE PUMP

9. Months of Low-Flow
MARCH - MAY

10. Water Needed in Liters/Second
20 LPS

11. Purpose
MUNICIPAL USE

12. If for Agriculture, Area of Land and Crops Raised
N/A

13. If for Domestic Water Supply. Population Served
N/A

14. If for Industry, Brief Description on how Water will be Used
N/A

15. If for Power, Rated Capacity in Kilowatts
N/A

16. Other Uses
N/A

17. Name of Person/s Holding or Claiming Rights to the Use of Water including the Amount and Nature of Use Downstream and Upstream of Proposed Point of Diversion
N/A

I hereby certify that the information given above and in documents submitted are true and correct to the best of my knowledge and belief.

_____
Signature of Applicant

Subscribed and sworn to before me on this date
DEC 02 2022

ATTY. JESUS J. SADIWA
PUBLIC ATTORNEY II

_____
Notary Public/Administering Officer

TO BE FILLED BY NWRB AGENT

18. CHECKLIST on General Information and Description
a. ☐ Ownership/right to land established
b. ☐ Citizenship as a Filipino established
c. ☐ Brief description of proposed project/development
d. ☐ Location plan of water source and point of diversion using a scale of 1:50,000
e. ☐ Location plan of areas to be developed indicating the layout of proposed works
f. ☐ Certification of Incorporation if applicant is an association or corporation
g. ☐ Other information as specified under Sect. 4 Rules and Regulations implementing the Water Code

19. Diversion Point
Latitude :
Longitude :

20. Possible adverse effect to public and/or provate interest:

Prepared by:
Date:

Submitted by:
Date:

21. Water Discharge (To be filled by NWRB Hydrologist/Staff)

a. 80% of time equalled or exceeded	b. Mean of monthly discharge L/S	c. Amount of Water recommended for approval

22. Other comments and recommendations:

Prepared by:
Date:

Submitted by:
Date:

Republic of the Philippines
IONAL WATER RESOURCES BOA
8th Floor, NIA Bldg., EDSA, Quezon City

Name and Address of NWRB Agent	**NOTICE OF WATER PERMIT APPLICATION** No. Date: By:

This is to certify that an application of WATER PERMIT with pertinent information included herewith, has been filed with this Office.

Any person who may be adversely affected by the proposed appropriation may file with this Office, a written and subscribed protest stating the reasons for his objection.

1. Name of Applicant	2. Mailing Address
MUNICIPALITY OF PARAÑAQUE - SLAUGHTERHOUSE OPERATION REPRESENTED BY HILO S. MONTALBAN	RIZAL ST. BGY-1, PARAÑAQUE, METRO MANILA
3. Name of water source	4. Method of Diversion
GROUND WATER	SUBMERSIBLE PUMP
5. Location of Diversion Point	6. Water Needed in Liters per Second
PARAÑAQUE, METRO MANILA	20 LPS
7. Period of Water Use	8. Purpose
	MUNICIPAL USE

Republic of the Philippines
NATIONAL WATER RESOURCES BOA
8th Floor, NIA Bldg., EDSA, Quezon City

Name and Address of NWRB Agent	**NOTICE OF WATER PERMIT APPLICATION** No. Date: By:

This is to certify that an application of WATER PERMIT with pertinent information included herewith, has been filed with this Office.

Any person who may be adversely affected by the proposed appropriation may file with this Office, a written and subscribed protest stating the reasons for his objection.

1. Name of Applicant	2. Mailing Address
MUNICIPALITY OF BAUAN - SEWERAGE TREATMENT HOUSE OPERATION REPRESENTED BY HILD S. MANTARING	HASILAO ST. BO 9C - 1 , BAUAN , BATANGAS
3. Name of water source GROUND WATER	4. Method of Diversion SUBMERSIBLE PUMP
5. Location of Diversion Point BAUAN , BAUAN , BATANGAS	6. Water Needed in Liters per Second 20 LPS
7. Period of Water Use	8. Purpose MUNICIPAL USE

Republic of the Philippines
NATIONAL WATER RESOURCES BOARD
8th Floor, NIA Building, EDSA, Diliman, Quezon City

WATER PERMIT APPLICATION No.

Filed in the Office of
Date _____

BEFORE ACCOMPLISHING THIS FORM IN QUADRUPLICATE, READ THE ACCOMPANYING INSTRUCTIONS

1. Name of Applicant
MUNICIPALITY OF BOAC - SLAUGHTERHOUSE OPERATION
REPRESENTED BY HILD S. MANTARING

2. Mailing Address
KASILAG ST. ISIP-I, BOAC, MARINDUQUE

2a. Telephone No. 09177488415

5. Filing & Legal Research fee Payable to National Water Resources Board
a. Phil. Postal Money Order Nos.
b. NWRB Official Receipt No. _____
Date _____

3. Tax Account No.
905-703-361

4. Citizenship
FILIPINO

Email Address
mho.manbaring05@gmail.com

6. Name of Water Source
GROUND WATER - DEEP WELL

7. Location of Diversion Point
POBLACION, BOAC, MARINDUQUE

8. Method of Diversion
SUBMERSIBLE PUMP

9. Months of Low-Flow
MARCH - MAY

10. Water Needed in Liters/Second
20 lps

11. Purpose
MUNICIPAL USE

12. If for Agriculture, Area of Land and Crops Raised
N/A

13. If for Domestic Water Supply. Population Served
N/A

14. If for Industry, Brief Description on how Water will be Used
N/A

15. If for Power, Rated Capacity in Kilowatts
N/A

16. Other Uses
N/A

17. Name of Person/s Holding or Claiming Rights to the Use of Water including the Amount and Nature of Use Downstream and Upstream of Proposed Point of Diversion
N/A

I hereby certify that the information given above and in documents submitted are true and correct to the best of my knowledge and belief.

_____
Signature of Applicant

Subscribed and sworn to before me on this date
DEC 02 2022

ATTY. JESUS J. SADIWA
PUBLIC ATTORNEY II
(APPOINTMENT NO. 2006)

_____
Notary Public/Administering Officer

TO BE FILLED BY NWRB AGENT

18. CHECKLIST on General Information and Description
a. ☐ Ownership/right to land established
b. ☐ Citizenship as a Filipino established
c. ☐ Brief description of proposed project/development
d. ☐ Location plan of water source and point of diversion using a scale of 1:50,000
e. ☐ Location plan of areas to be developed indicating the layout of proposed works
f. ☐ Certification of Incorporation if applicant is an association or corporation
g. ☐ Other information as specified under Sect. 4 Rules and Regulations implementing the Water Code

19. Diversion Point
Latitude :
Longitude :

20. Possible adverse effect to public and/or provate interest:

Prepared by:
Date:

Submitted by:
Date:

21. Water Discharge (To be filled by NWRB Hydrologist/Staff)

a. 80% of time equalled or exceeded	b. Mean of monthly discharge L/S	c. Amount of Water recommended for approval

22. Other comments and recommendations:

Prepared by:
Date:

Submitted by:
Date:

Republic of the Philippines
NATIONAL WATER RESOURCES BOARD
8th Floor, NIA Bldg., EDSA, Quezon City

Name and Address of NWRB Agent	**NOTICE OF WATER PERMIT APPLICATION** No. **Date:** **By:**

This is to certify that an application of WATER PERMIT with pertinent information included herewith, has been filed with this Office.

Any person who may be adversely affected by the proposed appropriation may file with this Office, a written and subscribed protest stating the reasons for his objection.

1. Name of Applicant	2. Mailing Address
MUNICIPALITY OF PARAÑAQUE - SLAUGHTER HOUSE OPERATION REPRESENTED BY HILO S. MONTALBAN	VASILIO ST. BGY - 1, PARAÑAQUE, MARINDUQUE
3. Name of water source	4. Method of Diversion
GROUND WATER	SUBMERSIBLE PUMP
5. Location of Diversion Point	6. Water Needed in Liters per Second
BACKYARD, PARAÑAQUE, MARINDUQUE	20 LPS
7. Period of Water Use	8. Purpose
	MUNICIPAL USE

Republic of the Philippines
NATIONAL WATER RESOURCES BOARD
8th Floor, NIA Bldg., EDSA, Quezon City

Name and Address of NWRB Agent	**NOTICE OF WATER PERMIT APPLICATION** No. Date: By:

This is to certify that an application of WATER PERMIT with pertinent information included herewith, has been filed with this Office.

Any person who may be adversely affected by the proposed appropriation may file with this Office, a written and subscribed protest stating the reasons for his objection.

1. Name of Applicant	2. Mailing Address
MUNICIPALITY OF PARAÑ - WATER WORKS SYSTEM OPERATION REPRESENTED BY HON. S. MONTAÑEZ	RIZAL ST. BRGY 1, PARAÑ, MARINDUQUE
3. Name of water source GROUND WATER	4. Method of Diversion SUBMERSIBLE PUMP
5. Location of Diversion Point PARAÑ, BRGY, MARINDUQUE	6. Water Needed in Liters per Second 20 LPS
7. Period of Water Use	8. Purpose MUNICIPAL USE

Republic of the Philippines
NATIONAL WATER RESOURCES BOARD
8th Floor, NIA Building, EDSA, Diliman, Quezon City

WATER PERMIT APPLICATION No.

Filed in the Office of
Date _____

BEFORE ACCOMPLISHING THIS FORM IN QUADRUPLICATE, READ THE ACCOMPANYING INSTRUCTIONS

1. Name of Applicant
MUNICIPALITY OF BOAC - SLAUGHTERHOUSE OPERATION REPRESENTED BY HILD S. MANTARING

2. Mailing Address
KASILAG ST. ISIP-I, BOAC, MARINDUQUE

2a. Telephone No. 09177488415

5. Filing & Legal Research fee Payable to National Water Resources Board
a. Phil. Postal Money Order Nos.
b. NWRB Official Receipt No. _____
Date _____

3. Tax Account No.
905-703-361

4. Citizenship
FILIPINO

Email Address
milo.mantaring05@gmail.com

6. Name of Water Source
GROUND WATER - DEEP WELL

7. Location of Diversion Point
POBLACION, BOAC, MARINDUQUE

8. Method of Diversion
SUBMERSIBLE PUMP

9. Months of Low-Flow
MARCH - MAY

10. Water Needed in Liters/Second
20 lps

11. Purpose
MUNICIPAL USE

12. If for Agriculture, Area of Land and Crops Raised
N/A

13. If for Domestic Water Supply. Population Served
N/A

14. If for Industry, Brief Description on how Water will be Used
N/A

15. If for Power, Rated Capacity in Kilowatts
N/A

16. Other Uses
N/A

17. Name of Person/s Holding or Claiming Rights to the Use of Water including the Amount and Nature of Use Downstream and Upstream of Proposed Point of Diversion
N/A

I hereby certify that the information given above and in documents submitted are true and correct to the best of my knowledge and belief.

_____
Signature of Applicant

Subscribed and sworn to before me on this date
DEC 02 2022

ATTY. JESUS J. SADIWA
PUBLIC ATTORNEY II
Notary Public/Administering Officer

TO BE FILLED BY NWRB AGENT

18. CHECKLIST on General Information and Description
- a. ☐ Ownership/right to land established
- b. ☐ Citizenship as a Filipino established
- c. ☐ Brief description of proposed project/development
- d. ☐ Location plan of water source and point of diversion using a scale of 1:50,000
- e. ☐ Location plan of areas to be developed indicating the layout of proposed works
- f. ☐ Certification of Incorporation if applicant is an association or corporation
- g. ☐ Other information as specified under Sect. 4 Rules and Regulations implementing the Water Code

19. Diversion Point
Latitude :
Longitude :

20. Possible adverse effect to public and/or provate interest:

Prepared by:
Date:

Submitted by:
Date:

21. Water Discharge (To be filled by NWRB Hydrologist/Staff)

a. 80% of time equalled or exceeded	b. Mean of monthly discharge L/S	c. Amount of Water recommended for approval

22. Other comments and recommendations:

Prepared by:
Date:

Submitted by:
Date:

Republic of the Philippines
NATIONAL WATER RESOURCES BOARD
8th Floor, NIA Bldg., EDSA, Quezon City

Name and Address of NWRB Agent	**NOTICE OF WATER PERMIT APPLICATION** No. Date: By:

This is to certify that an application of WATER PERMIT with pertinent information included herewith, has been filed with this Office.

Any person who may be adversely affected by the proposed appropriation may file with this Office, a written and subscribed protest stating the reasons for his objection.

1. Name of Applicant	2. Mailing Address
MUNICIPALITY OF BAUAN - SEWERAGE TREATMENT HOUSE OPERATION REPRESENTED BY HILO S. MONTALBAN	HASILAO ST. BO 01 - 1, BAUAN, BATANGAS
3. Name of water source	4. Method of Diversion
GROUND WATER	SUBMERSIBLE PUMP
5. Location of Diversion Point	6. Water Needed in Liters per Second
BAUAN, BATANGAS	20 LPS
7. Period of Water Use	8. Purpose
	MUNICIPAL USE

Republic of the Philippines
TIONAL WATER RESOURCES BO
8th Floor, NIA Bldg., EDSA, Quezon City

Name and Address of NWRB Agent	**NOTICE OF WATER PERMIT APPLICATION** No. Date: By:

This is to certify that an application of WATER PERMIT with pertinent information included herewith, has been filed with this Office.

Any person who may be adversely affected by the proposed appropriation may file with this Office, a written and subscribed protest stating the reasons for his objection.

1. Name of Applicant	2. Mailing Address
MUNICIPALITY OF BAAO - SLAUGHTER HOUSE OPERATION REPRESENTED BY HILO S. MONTAÑEZ	CASILAO ST. ISOC-1 . BAAO . CAMARINES SUR
3. Name of water source GROUND WATER	4. Method of Diversion SUBMERSIBLE PUMP
5. Location of Diversion Point BAYABAS . BAAO . CAMARINES SUR	6. Water Needed in Liters per Second 20 LPS
7. Period of Water Use	8. Purpose MUNICIPAL USE

Republic of the Philippines
Department of Environment and Natural Resources
Provincial Environment and Natural Resources Office
Boac, Marinduque

PENRO MARINDUQUE
OFFICE OF THE PENRO
RECEIVED
BY:
DATE: 03-14-23
TIME: 10:35

PENRO DOCUMENT ACTION AND TRACKING SLIP

DOCUMENT INFORMATION

Document Category: **Incoming**
Document No.: **2023-IN-000677**
Sender/s:
- **Lee M. Aguilar**

Originating Office: **Office of the Municipal Engineer / Building Official - Boac**
Classification: **Simple**
Subject: **Certification - Boac Slaughterhouse**

Encoded By: **Manoel Christian Munar**
Document Type: **Letter**
Control Code:
Date & Time Received: **03/14/2023 10:19 AM**
Address:
Is This Urgent?: **Yes**

HISTORY LOGS

DOC. FROM	DOC. TO	RECEIVED	RELEASED	RUNTIME	ACTION TO BE TAKEN	REMARKS	ATTACHMENTS
• Lee M. Aguilar	• Imelda Diaz	03/14/2023 10:19 AM	03/14/2023 10:21 AM	2 mins.	For evaluation and comment/s		
• Imelda Diaz							

RPS, Sir Tony
WRMU.

for consideration and appropriate action please

Ty
Joybert

Republic of the Philippines
Province of Marinduque
Municipality of Boac

RPS
17h
MAR 14, 2023 10:10 AM

OFFICE OF THE MUNICIPAL ENGINEER / BUILDING OFFICIAL

CERTIFICATION

THIS IS TO CERTIFY that the **BOAC SLAUGHTERHOUSE** located at Brgy. Bantad, Boac, Marinduque needs a deep well as their water source to be able to function on a daily basis.

Given this certificate for whatever legal purpose it may serve. Given this 14th day of March 2023 at Municipal Building, Boac, Marinduque.

LEE M. AGUILAR, CE, ME, RMP, SE, EnP.
Engineer III/ OIC-Municipal Engineer

Judicial Form No. 10023-RP

Book.....
Page.....

SN. 00002783-24

Republic of the Philippines
Department of Justice
Land Registration Authority
Registry of Deeds for the PROVINCE OF MARINDUQUE

PENRO MARINDUQUE
MAR 13 2020

Original Certificate of Title

No. 2020000026

SPECIAL PATENT

Entered in accordance with Section 4 of Republic Act 10023 and pursuant to a Special Patent issued by the Department of Environment and Natural Resources, at Quezon City, on June 22, 2020 and spread in the records of the said Department as follows:

DEPARTMENT OF ENVIRONMENT AND NATURAL RESOURCES
REGION NO.
SPECIAL PATENT NO. SP-LGU-MAD-0007

TO ALL WHOM THESE PRESENTS SHALL COME, GREETINGS:

The Republic of the Philippines- MUNICIPALITY OF BOAC
MULTI-PURPOSE SITE *a public institution*
situated at Bantad, Boac, Marinduque
Region IV-B *is hereby granted this Special Patent with an area of*
FOUR THOUSAND THREE HUNDRED SIX
(4,306 *) square meters more or less and more particularly bounded and described at the back hereof.*

This Special Patent shall not be disposed by the grantee without the authorization of Congress if owned by a National Agency, or authorized by the Sanggunian concerned through an approved ordinance, if owned by a Local Government Unit in accordance with Section 4 of Republic Act 10023.

WITNESS my hand and seal of the Republic of the Philippines this 22nd *day of* June *in the year Two Thousand and* twenty.

By Authority of the President
of the Philippines

IMELDA M. DIAZ
OIC-PENRO Officer

Transcribed in the "Registration Book" in the Province of Marinduque *pursuant to the provisions of Section 103 of P.D. No. 1529, on the* 3rd *day of* August *Two thousand and* twenty *at* 02:56 P.M.

Bantad, Boac, Marinduque
Owner's Postal Address

LEONARDO D. MENDOZA
Register of Deeds
OIC REGISTER OF DEEDS

OWNER'S COPY

TECHNICAL DESCRIPTION

Lot No. 3, Ccs-4B-000156-D

Iden. to lot 124764, Cad. 544-D, C-27

Beginning at point marked "1" of lot 3, Ccs-4B-000156-D, being N. 37 - 34 E., 916.47 M. from BLLM No.1, Cad. 544-D, Boac Cadastre, Boac, Marinduque; thence:

S.55 - 34 E.,	29.19 M. to point 2;	N.20 - 54 E.,	10.00 M. to point 11;
S.37 - 22 W.,	3.17 M. to point 3;	N.69 - 06 W.,	10.00 M. to point 12;
S.36 - 08 W.,	63.92 M. to point 4;	S.20 - 54 W.,	6.00 M. to point 13;
N.53 - 13 W.,	11.07 M. to point 5;	N.69 - 06 W.,	13.14 M. to point 14;
N.73 - 10 W.,	51.64 M. to point 6;	N.20 - 54 E.,	41.19 M. to point 15;
N.62 - 47 W.,	8.29 M. to point 7;	N.11 - 32 E.,	4.96 M. to point 16;
N.20 - 54 E.,	7.87 M. to point 8;	S.63 - 05 E.,	59.35 M. to point 17;
S.69 - 06 E.,	13.14 M. to point 9;	N.25 - 16 E.,	19.58 M. to point 1;
S.69 - 06 E.,	10.00 M. to point 10;	to point of beginning.	

Containing an area of FOUR THOUSAND THREE HUNDRED SIX (4,306) Square Meters.

All corners marked PS are Cyl. Conc. Mons. 15x40 cms.

All corners not otherwise described are Old PS Cyl. Conc. Mons. 15x60 cms.

Bounded on the NE., along line 1-2 by lot 2, Ccs-4B-000156-D, iden. to lot 124763, Cad. 544-D; On the SE., along line 2-3 by lot 9305, Cad. 544-D, along line 3-4 by lot 9303, Cad. 544-D; On the SW., along line 4-5-6 by lot 8757, Cad. 544-D, along line 6-7 by lot 8751, Cad. 544-D; On the NW., along line 7-8 by lot 8656, Cad. 544-D, along line 8-9 by lot 5, Ccs-4B-000156-D, iden. to lot 124766, Cad. 544-D, along line 9-10-11-12-13-14 by lot 4, Ccs-4B-000156-D,iden. to lot 124765, Cad. 544-D, along line 14-15-16 by lot 8656, Cad. 544-D; and on the NE., along line 16-17-1 by lot 1, Ccs-4B-000156-D, iden. to lot 124762, Cad. 544-D.

Bearings grid.

This lot was surveyed by Jovito J. Cadatal, Geodetic Engineer., on October 3, 2012, in accordance with the law and existing rules and regulation promulgated thereunder. Approved on August 7, 2013.

NOTE: This lot is covered by SP-LGU-044001-007.

Checked by: ARMANDO C. RICOHERMOSO

CERTIFIED CORRECT:

ENGR. CYNTHIA D. LOZANO
Chief, Technical Services Division
Concurrent Chief of Party

(Continued on Additional Sheet ..... Page .....)

L.M.B. Form No. 5910-C-1

TECHNICAL DESCRIPTION

LINES	BEARINGS	DISTANCES
BOUNDARY		
1-2	N 35°11'E	21.02 M
2-3	N 47°10'E	2.82 M
3-4	N 75°31'E	1.88 M
4-5	S 70°57'E	7.38 M
5-6	S 55°51'E	23.16 M
6-7	S 37°22'W	38.70 M
7-8	S 38°08'W	63.92 M
8-9	N 53°13'W	11.07 M
9-10	N 73°10'W	51.64 M
10-11	N 82°47'W	8.29 M
11-12	N 20°54'E	53.07 M
12-13	N 11°32'E	14.62 M
13-14	N 20°02'E	11.24 M
14-15	S 37°45'E	8.86 M
15-16	S 69°20'E	18.95 M
16-17	N 23°00'E	18.69 M
17-18	S 87°37'E	2.84 M
18-19	S 72°09'E	2.81 M
19-1	S 37°30'E	34.37 M

LOT 1		
1-2	S 25°16'W	19.58 M
2-3	N 63°05'W	59.35 M
3-4	N 11°32'E	8.83 M
4-5	N 20°02'E	11.24 M
5-6	S 37°45'E	8.86 M
6-7	S 69°20'E	18.95 M
7-8	N 23°00'E	18.69 M
8-9	S 87°37'E	2.84 M
9-10	S 72°09'E	2.81 M
10-11	S 37°30'E	34.37 M
11-1	S 25°16'W	8.52 M

LOT 3		
1-2	S 55°34'E	29.19 M
2-3	S 37°22'W	3.17 M
3-4	S 38°08'W	63.92 M
4-5	N 53°13'W	11.07 M
5-6	N 73°10'W	51.64 M
6-7	N 82°47'W	8.29 M
7-8	N 20°54'E	7.87 M
8-9	S 69°06'E	13.14 M
9-10	S 69°06'E	10.00 M
10-11	N 20°54'E	10.00 M
11-12	N 69°06'W	10.00 M
12-13	S 20°54'W	6.00 M
13-14	N 69°06'W	13.14 M
14-15	N 20°54'E	41.19 M
15-16	N 11°32'E	4.96 M
16-17	S 63°05'E	59.35 M
17-1	N 25°16'E	19.58 M


LOT 2		
1-2	N 25°16'E	8.52 M
2-3	N 35°11'E	21.02 M
3-4	N 47°10'E	2.82 M
4-5	S 20°54'W	1.88 M
5-6	S 70°57'E	7.38 M
6-7	S 55°51'E	23.16 M
7-A	S 37°22'W	35.52 M
A-1	N 55°34'W	29.19 M

LOT 4		
1-2	N 20°54'E	4.00 M
2-3	N 20°54'E	6.00 M
3-4	S 69°06'E	10.00 M
4-5	S 20°54'W	10.00 M
5-1	N 69°06'W	10.00 M

LOT 5		
1-2	N 69°06'W	13.14 M
2-3	N 20°54'E	4.00 M
3-4	S 69°06'E	13.14 M
4-1	S 20°54'W	4.00 M

The area from BLLM # 1, CAD 544-D, BOAC CADASTRE to Corner "1"

LOT NO.	BEARINGS	DISTANCES
BGRY	N 37°27'E	924.80 M
LOT 1	N 37°34'E	918.47 M
LOT 2	N 37°34'E	918.47 M
LOT 3	N 37°34'E	918.47 M
LOT 4	N 35°46'E	842.79 M
LOT 5	N 35°46'E	842.79 M

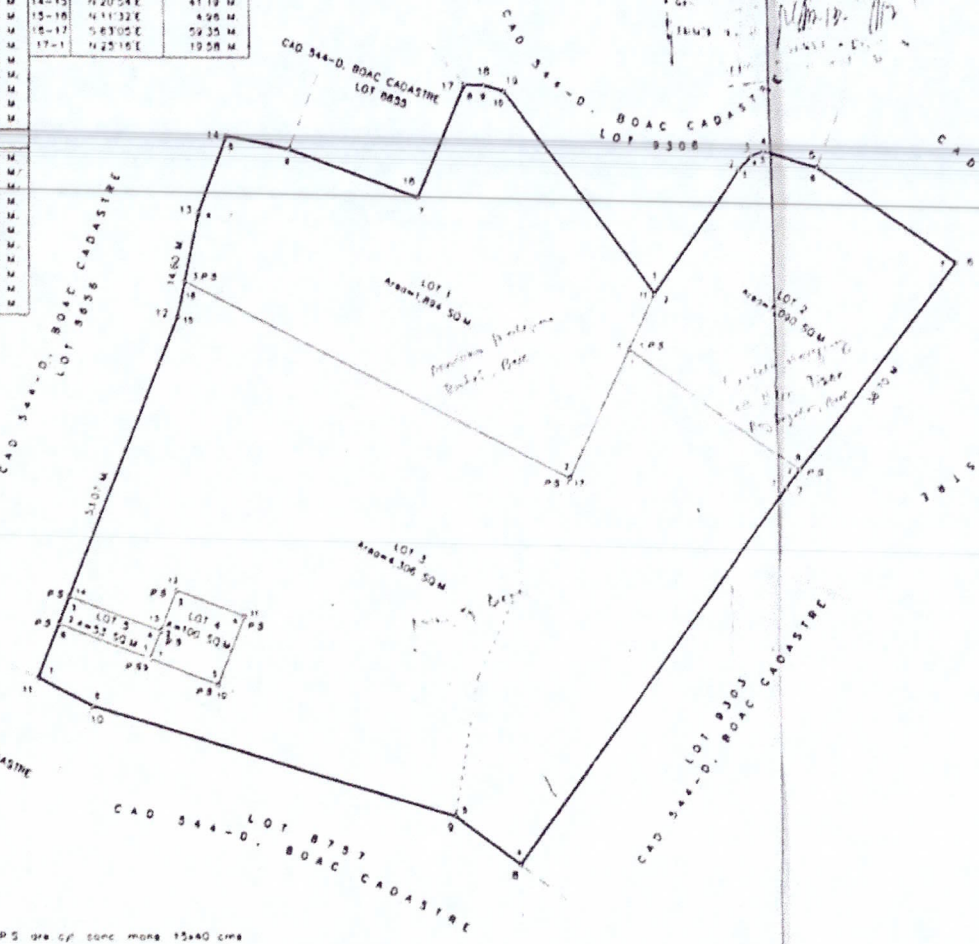

NOTE:

All corners marked P.S. are c/c conc. mons. 15x40 cms.

All corners not otherwise described are Old P.S. c/c conc. mons. 15x60 cms.

Subdivided as per Contract entered into by the Geodetic Engineer and PENR-CMS of Boac, Marinduque dated October 15, 2012.

This survey is inside Alienable and Disposable zone under Proj. No. 01, L.C. Map No. 789 dated Nov. 22, 1928 as per report by Simeon N. Diaz OIC, LMS as per Certification issued by Fe Ma. Charge CENRO EMS Florencio F. Pastoral attested by Reduste D. Diwa OIC, CENRO Officer.

Lot 1 shall be equivalent to Lot 124762
Lot 2 " " " " Lot 124763
Lot 3 " " " " Lot 124764
Lot 4 " " " " Lot 124765
Lot 5 shall be equivalent to Lot 124766

} Cad-544-D, Boac, Cadastre

RECOMMENDING APPROVAL

REDUSTO D. DIWA
OIC, CENRO

ATTY. NICANOR M. RUNO, JR.
OIC, CMS

With my conformity

Land Owner
FOR SUBDIVISION ONLY

VERIFICATION FEE
Paid Under
O.R. No. EXEMPTED
Date
$ Love 48 Camera

CONSOLIDATION-SUBDIVISION
PLAN OF LAND
OF LOT 9306 & 9307, CAD 544-D BOAC CADASTRE
AS SURVEYED FOR
ARNALDO MARQUEZ, ET. AL.

SITUATED IN THE

RURBAN CODE:
BARANGAY OF: BANTAD
MUN./~~CITY~~ OF: BOAC
PROVINCE OF: MARINDUQUE
ISLAND OF: MARINDUQUE
CONTAINING AN AREA OF: 7,568 SQ. M.

PPCS PTN-PRS 92 ZONE NO.
BEARING GRID
SCALE 1: 500

I hereby certify that this is a correct plan of the survey made by me personally, or under my direct supervision in conformity with the provisions of RA 8560, as amended, otherwise known as "The Geodetic Engineering Act of 1998" and the rules and regulations of the Department of Environment and Natural Resources.

I further certify that this plan accurately indicates the boundaries of the property as pointed to me on the ground by the survey claimant or his authorized representative and/or based on the available legal and/or official technical documents and that I assume full responsibility for the technical correctness of the survey and the accuracy of the monument setting.

OCTOBER 3, 2012
Date of Survey

JOVITO T. CADATAL
GEODETIC ENGINEER

Republic of the Philippines
Department of Environment and Natural Resources
LANDS MANAGEMENT SERVICES
Regional Office No. 8, NIMAROPA
MANILA

The survey plotted hereon is found to be in order as per submitted survey returns by the Geodetic Engineer and therefore recommended for approval.

ROMAN G. LEGARPI
OIC, REGIONAL SURVEYS DIVISION

APPROVED: August 07, 2013

This approved plan, however, shall not be construed as title to the land.

OSCAR C. DOMINGUEZ
OIC, REGIONAL TECHNICAL DIRECTOR

DATE SUBMITTED/ RE-SUBMITTED	DATE RETURNED	REMARKS	DOCUMENTS RECEIVED BY
6-27-2013			


CMTS-LYNIZ-POE-2-2 (C-2)

Position verified by: Printed Name & Signature: Date: 07-05-13
Plotted on PM: N ____ E by ____
Field Notes checked by: ____
Computation checked by: ____
Astronomical / Traverse / Lot Data ____
Plotted / Inked by: ____
Traced by: ____
Checked and verified by: ____

ADDITIONAL INFORMATION AFTER DATE OF APPROVAL

Ccs-4B-000156-D


JOVITO T. CADATAL Surveying Office

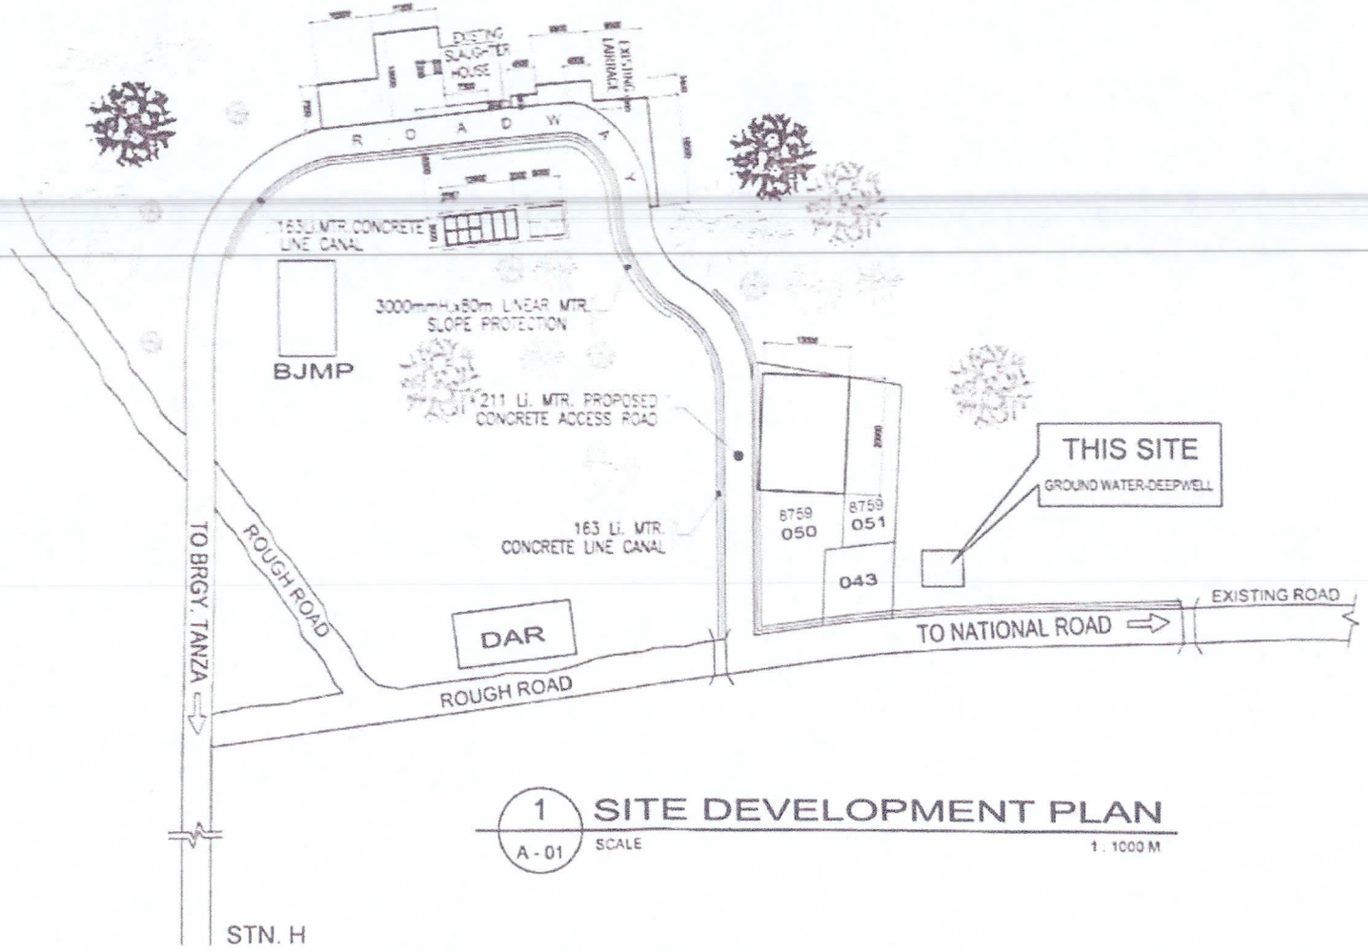

1 / A - 01 **SITE DEVELOPMENT PLAN**

SCALE 1 : 1000 M

PROPERTY OF	PROJECT TITLE	DRAWN BY	PREPARED/RECOMMENDING APPROVAL	APPROVED BY	SHEET CONTENTS	SHEET NO.
Republic of the Philippines Province of Marinduque MUNICIPALITY OF BOAC MUNICIPAL ENGINEERING OFFICE	GROUND WATER - DEEPWELL LOCATION: BANTAD BOAC, MARINDUQUE	ORLANDO D. LANDOY REVIEWED BY	LEE M. AGUILAR, C.E., M.E., RMP, S.E.EnP Engineer III, DEO, MPDO EnP LUNA EULOGIO R. MANRIQUE MPDO	HON. ARMI D.C. CARRION Municipal Mayor	AS SHOWN	1 OF 1

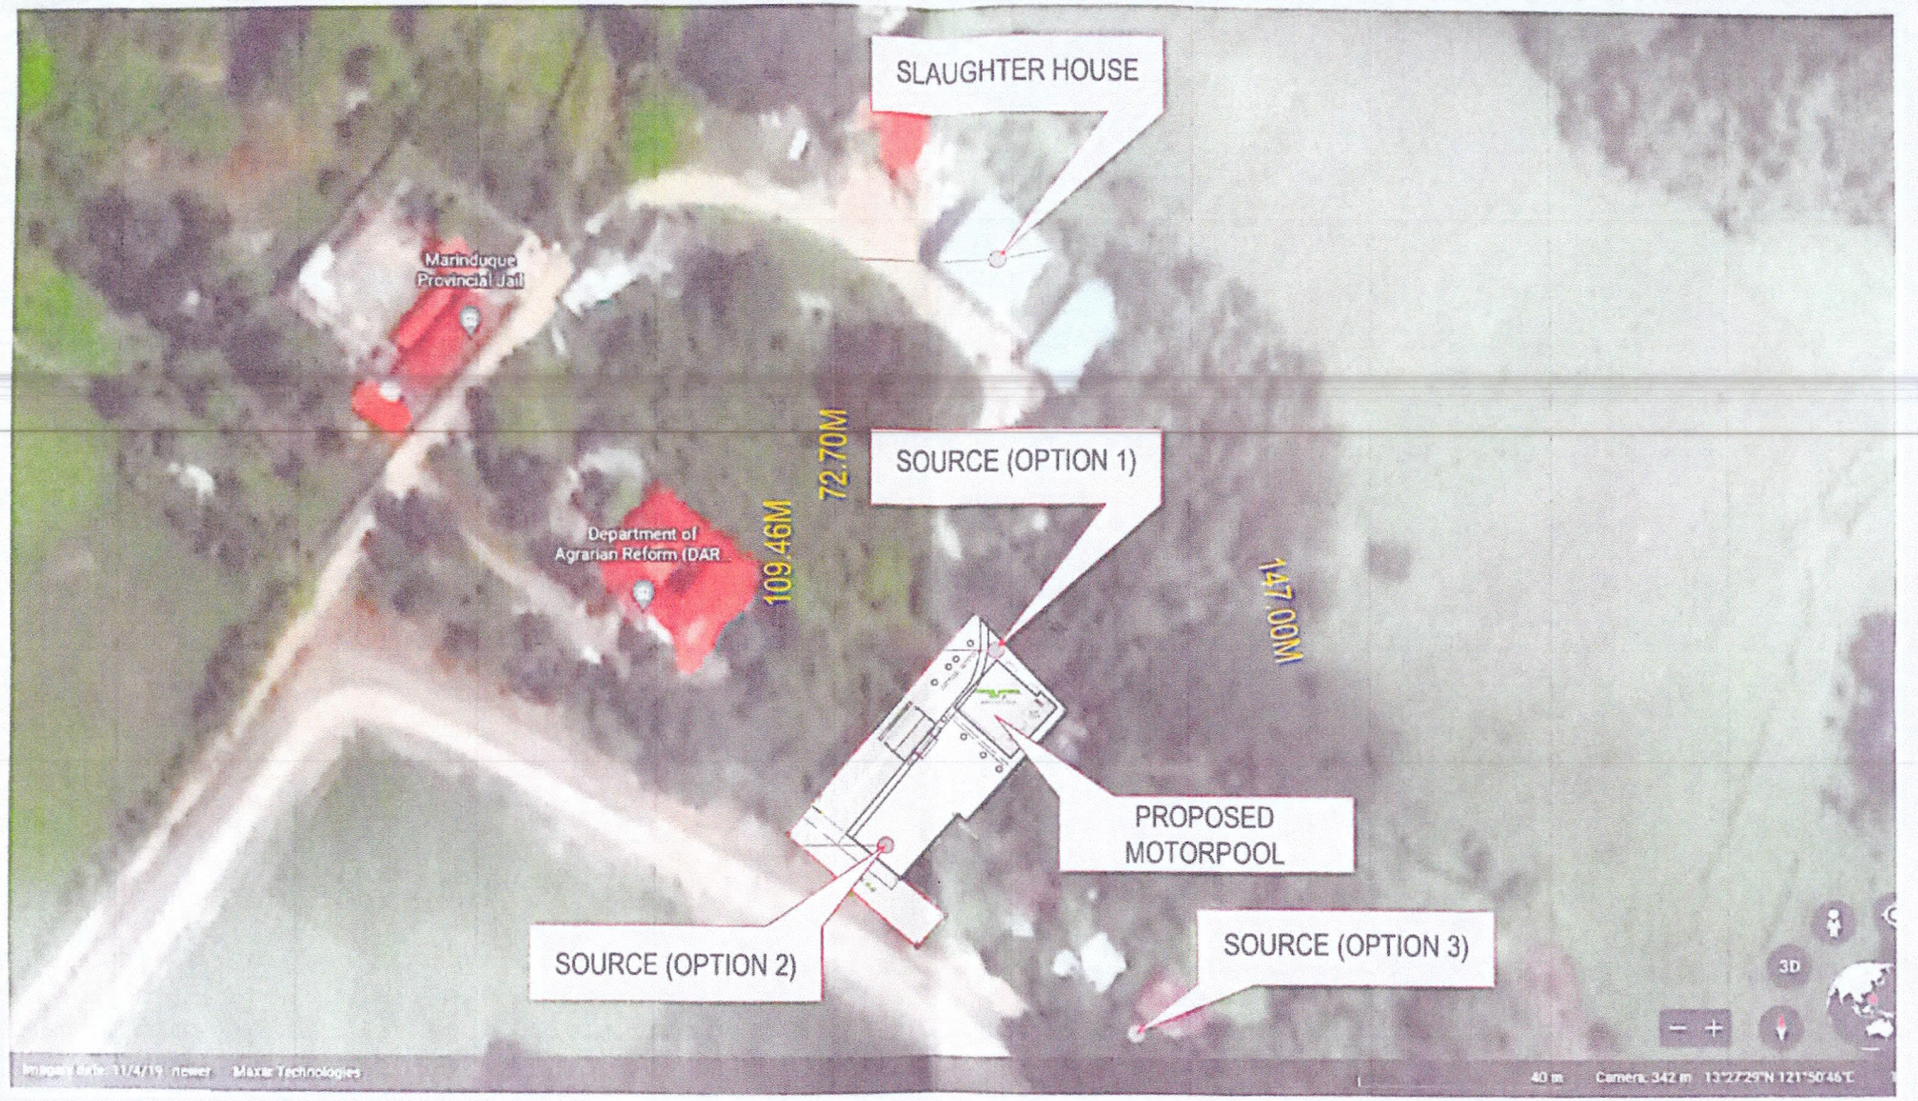

SCALE BAR 1:1000

0 20 50 100 200

PROPOSED LOCATION OF WATER SOURCE

SCALE 1:1000M

REPUBLIC OF THE PHILIPPINES
PROVINCE OF MARINDUQUE
MUNICIPALITY OF BOAC
OFFICE OF THE MUNICIPAL ENGINEER AND BUILDING OFFICIAL
BOAC, MARINDUQUE 4900

PROJECT NAME AND LOCATION	SHEET CONTENTS	DRAFTED	RECOMMENDING APPROVAL	RECOMMENDING APPROVAL	RECOMMENDING APPROVAL	APPROVED	SHT NO.	SHEET NO.
PROPOSED DEEPWELL LOCATION BRGY. BANTAD, BOAC, MARINDUQUE	AS SHOWN	ANGELITO J. MIRONDO, CE ENGINEERING ASSISTANT (CIVIL) CHECKED & REVIEWED BY: LEE M. AGUILAR, CE, ME, SE, EnP ENGINEER V (CIVIL)						

ENVIRONMENTAL COMPLIANCE CERTIFICATE

(Issued under Presidential Decree 1586)

ECC-R4B-1211-0184

DEC 13 2012

THIS IS TO CERTIFY THAT THE PROPONENT, **LOCAL GOVERNMENT UNIT OF BOAC, MARINDUQUE** is granted this Environmental Compliance Certificate (ECC) for the **SLAUGTHER HOUSE PROJECT** located at **BARANGAY BANTAD, BOAC, MARINDUQUE** by the Department of Environment and Natural Resources (DENR), through the Environmental Management Bureau (EMB), MIMAROPA Region.

This Certification is being issued for the Project, with the following details:

PROJECT DESCRIPTION

This ECC covers the Slaugther House Project having a total floor area of **224.0 square meters** to be constructed in the municipal lot having an area of 2,006 square meters, with a capacity of 50 hogs and 25 cattle per day, located at Brgy. Bantad, Boac, Marinduque.

This certification is issued in compliance to the requirements of Presidential Decree No. 1586, in accordance to Department Administrative Order No. 2003-30. The Bureau, however, is not precluded from reevaluating, adding, removing, and correcting any deficiencies or errors that may be found after issuance of this Certificate.

This is to certify, further, that in issuing this **CERTIFICATE**, it should be understood that the same is a **PLANNING TOOL** and **NOT A PERMIT**. It is expected that the proponent will diligently secure pertinent **PERMITS/CLEARANCES** from all concerned government agencies prior to the start/implementation of the project. Furthermore, the DENR/EMB will be monitoring the project periodically to ensure compliance with the stipulations cited in the attached conditions and restrictions which are made as integral part of this ECC.

Issued at EMB MIMAROPA Region this DEC 07 2012

Recommending Approval:

BUENA FE A. RIOFLORIDO
Chief, Environmental Impact
Assessment and Management
Division

Approved by:

JACQUELINE A. CAANCAN
OIC, Regional Director

6th Floor DENR by the Bay Bldg., 1515 Roxas Blvd., Ermita Manila
RD's Office 536-9786, Admin/Finance Division Telefax No. 400-5960
PC Division 521-8904, EIA Division Telefax No. 400-5960
E-mail Address: emb_mimaropa@yahoo.com

Under the provisions of Presidential Decree 1586, We **the Local Government Unit of Boac**, **Marinduque** do hereby certify that the information provided to the Department of Environment and Natural Resources (DENR) – Environmental Management Bureau (EMB), MIMAROPA Region pertaining to the **Slaugther House Project** located at **Brgy. Bantad, Boac, Marinduque** are true and correct to the best of our personal knowledge and based on the records in our possession and we shall take full responsibility in complying with all conditions and restrictions contained in this Environmental Compliance Certificate (ECC).

Local Goverment Unit of Boac
Proponent
Slaugther House Project
TIN. _____

SUBSCRIBED AND SWORN TO before me this _____, the above-named affiant taking oath with Community Tax Certificate No. _____ issued on _____ at _____

_____

6th Floor DENR by the Bay Bldg., 1515 Roxas Blvd., Ermita Manila
RD's Office 536-9786, Admin/Finance Division Telefax No. 400-5960
PC Division 521-8904, EIA Division Telefax No. 400-5960
E-mail Address: emb_mimaropa@yahoo.com

ENVIRONMENTAL MA[illegible]EMENT

The proponent shall strictly implement the following mitigating, enhancement, and rehabilitating measures:

1. That green buffer zones and tree planting shall be established within and along the periphery of the project site to help attenuate noise levels, abate heat and absorb some pollutant emissions. The proponent shall enter into a Memorandum of Agreement with the concerned DENR-Provincial Environment and Natural Resources Office in the implementation of the tree planting activity. The tree planting is one of the recommended activities in compliance with the government's commitment to the Kyoto Protocol Agreement.
2. That the proponent shall strictly manage all external, traffic problems, excessive surface runoff, dust, soil erosion, accidental spillage and health hazards identified in the Initial Environmental Examination Report (IEER) and, in case of emergency episodes, appropriate response activities shall be immediately undertaken for the protection of the workers/ personnel, host and nearby communities and the receiving environment.
3. That an effective Information, Education and Communication (IEC) Plan shall be implemented in all phases of the project including communication of environmental risks of the project implementation.
4. That a Social Development Program (SDP) shall be implemented for the personnel/workers, host barangay and affected communities which shall cover livelihood training and employment, including assistance in the setting-up of a social development welfare fund for health, education, credit facilities/cooperatives that will ensure the participation of youth and women.
5. That preservation and easement retention of natural drainage/waterways shall be undertaken and should conform with the provisions of the DENR Administrative Order No. 97-05 (Procedures in the Retention of Areas within certain distances along the Banks of Rivers, Streams, and Shores of Seas, Lakes and Oceans for Environmental Protection). If disturbed, a replacement drainage system shall be constructed within two (2) months from the disturbance.
6. That the solid waste management scheme as provided in the Environmental Management Plan (EMP) shall be continuously implemented from the start of the project operation.

GENERAL CONDITIONS

Further administrative conditions for the grant of this Certificate shall be strictly complied:

7. That the proponent shall religiously comply with the applicable provisions of P.D. 1586 (Philippine Environmental Impact Statement System), R.A. 9275 (Philippine Clean Water Act of 2004), R.A. 9003 (Ecological and Solid Waste Management Act of 2000), R.A. 6969 (Toxic Substances and Hazardous and Nuclear Waste Control Act of 1990) and R.A. 8749 (Philippine Clean Air Act of 1999) and the Sanitation Code of the Philippines (P.D. 856).
8. That the proponent shall set-up a competent Environmental Unit and shall be duly accredited by this Office in accordance with DAO No. 26, series of 1992 (Appointment/Designation of Pollution Control Officers). The Environmental Unit shall be integrated in the proponent's organizational chart to handle all environment related aspects of the project implementation in addition to the monitoring requirements as specified in the Environmental Management Plan (EMP)/Environmental Monitoring Plan (EMoP) and other environmental commitments such as but not limited to the following:

   8.1 Monitor actual project impacts vis-à-vis the predicted impacts and management measures in the Initial Environmental Examination (IEER)Report;

   8.2 Ensure that all post-assessment permits/clearances from other concerned government agencies are secured and in place;

   8.3 Regular submission of a semi-annual ECC Compliance Monitoring Report (on or before January 15 and July 15 of each year the project is operational) provided with supporting documents and in accordance with the prescribed format stipulated in the Implementing Rules and Regulations of P.D. 1586;

   8.4 Submit a quarterly monitoring report using the prescribed format of the Self-Monitoring Report (SMR) pursuant to DAO 2003-27.

6th Floor DENR by the Bay Bldg., 1515 Roxas Blvd., Ermita Manila
RD's Office 536-9786, Admin/Finance Division Telefax No. 400-5960
PC Division 521-8904, EIA Division Telefax No. 400-5960
E-mail Address: [illegible]

8.5 Submit an Abandonment Plan two (2) months prior to abandonment activities. It shall include rehabilitation measures/clean-up, costs, remediation of areas possibly contaminated with toxic/hazardous substances and presentation of options on proposed alternative projects in the area.

9. That the proponent shall allocate ample budget for the implementation of the proposed mitigating/enhancement measures during the operation and abandonment phases of the project.

10. That health and sanitation practices shall be observed in all phases of the project and safety & personal protection equipment/devices shall always be provided to all employees/workers within the premises of the project site to prevent health and occupational hazards.

11. That a billboard containing this message "**Notice to the Public, This SLAUGTHER HOUSE PROJECT of LOCAL GOVERNMENT UNIT OF BOAC MARINDUQUE has been issued an Environmental Compliance Certificate (ECC-R4B-1211-0184) by the Department of Environment and Natural Resources – Environmental Management Bureau MIMAROPA Region on** DEC 07 2012" shall be installed at all entry and exit points and in the perimeter of the project site facing the road to inform the general public within thirty (30) days from receipt of the ECC.

12. That a copy of the ECC shall be posted in a conspicuous location at the field office of the project site clearly visible to the public and shall be adequately framed or otherwise protected against damage and at the barangay bulletin board of the host barangay(s) within thirty (30) days from receipt of the ECC.

13. That any authorized DENR-EMB personnel, with proper identification card and travel/mission order, shall be allowed unconditional access to conduct an on-the-spot inspection and monitoring to the project without the need for prior notice to the proponent to oversee compliance to the ECC.

II. RESTRICTIONS

1. That no other activities should be undertaken other than what was stipulated in the Initial Environmental Examination (IEE) Report. Should there be an expansion of the project beyond the project description, construction of other structures beyond those stated in the Initial Environmental Examination (IEE) Report, or any change in the activity or location, shall be made subject to a new Environmental Impact Assessment (EIA) requirements.

2. That all appropriate construction, operational and resource-use permits/clearances from other national and local government agencies concerned (i.e. PMRB, PNP, LGUs, DPWH, DOH, NWRB, HLURB, MGB, DA, DAR, DOLE, DTI, etc.) shall be secured pertaining to the implementation of the project. Likewise, the proponent shall notify this Office of the reckoning date of project operation.

3. The proponent shall plant an equivalent area of the project with appropriate tree species and shall coordinate with PENRO/CENRO concerned for area identification.

4. That in case of transfer of ownership/management of this project, these same conditions and restrictions shall apply and the transferee shall be required to notify this Office concerned within fifteen (15) days as regards to the transfer of ownership/management.

6th Floor DENR by the Bay Bldg., 1515 Roxas Blvd., Ermita Manila
RD's Office 536-9786; Admin/Finance Division Telefax No. 400-5960
PC Division 521-8904; EIA Division Telefax No. 400-5960
E-mail Address: emb.mimaropa@yahoo.com

5 That the proponent AL GOVERNMENT UNIT OF BO , MARINDUQUE shall be accountable for any representation and failure to sta aterial information in the submitted document

The conditions stipulated in this Certificate shall be deemed final within fifteen (15) days from receipt hereof and all conditions and restrictions set forth above shall be complied with by the herein grantee. This ECC is deemed expired if not implemented within five (5) years from the date of issuance and the proponent shall have to apply for a new ECC if it intends to pursue the project.

Non-compliance with any of the provisions of this certificate shall be a sufficient cause for the cancellation or suspension of this certificate and/or imposition of a fine in an amount not to exceed Fifty Thousand Pesos (PhP50,000.00) for every violation thereof.

Local Government Unit of Boac Marinduque
Slaughter House Project
ECC-R4B-1211-0154

PROJECT ASSESSMENT PLANNING TOOL

For the assistance of the Proponent, LGUs and other concerned government agencies (GAs) in the management of the project and for better coordination in mitigation on the impacts of the project on its surrounding areas and to the environment.

By way of recommendation, the following have been taken notice of by this Office and are providing these recommendations to the parties and authorities concerned for proper action and integration into their decision making-process.

Regulatory Conditions	
1. The proponent shall comply with, but not limited to the following: 1.1 P.D. 856 or the Sanitation Code of the Philippines; 1.2 P.D. 442 or the Labor Code of the Philippines including occupational health and safety; 1.3 R.A. 6541 or the National Building Code of the Philippines including adequate storm drainage system and other flood control measures and compliance to the Fire Safety and Emergency Preparedness; 1.4 P.D. 705 & DAO 97-05;	DOH DOLE-Bureau of Working Condition Municipal Planning & Dev't Office/Building Official/BFP/ LGU Concerned DENR-FMS
Environmental Planning Recommendations for the Proponent	
2. Close monitoring of the project should be undertaken by the proponent to maintain a high level of safety and efficiency at all phases of the project and to immediately address any environmental hazard that may take place.	Proponent

For dissemination and proper action of the parties concerned.

RONALD R. ESPLANA
Case Handler

PACIFICO G. CRISOLOGO
OIC, Project Evaluation Section

BUENA PE A. RIOFLORIDO
Chief, Environmental Impact Assessment and Management Division

JACQUELINE A. CAANCAN
OIC, Regional Director

Local Government Unit of Bulac Marinduque
Slaughter House Project
ECC-R4B-1211-0184

Republic of the Philippines
Province of Marinduque

MUNICIPALITY OF BOAC

OFFICE OF THE MAYOR

DECEMBER 01, 2022

NATIONAL WATER RESOURCES BOARD
8th Floor, NIA Building, EDSA, Diliman, Quezon City

SUBJECT: **AUTHORIZATION**

I, the undersigned, **ARMI DC. CARRION** with the following ID's

Gov't ID #: D03-98-008847,

Company ID #: 2019-2022-01,

Hereby Authorize MR. **NILO S. MANTARING** with the following ID's

Gov't ID #: 006-0095-0192,

Company ID #: 187,

To act on my behalf in all manners relating to the application, submission and processing in the **NWRB** of our Company / Facility Name: **BOAC SLAUGHTER HOUSE** which is located in **BARANGAY BANTAD, BOAC, MARINDUQUE.** Any and all acts carried out by Mr **NILO S. MANTARING** on my behalf shall have the same effect as acts of my own.

Hoping for your kind consideration

Thank you.

ARMI DC. CARRION
Municipal Mayor

I. RESTRICTIONS:

II. CONDITIONS:

Serial Number
119081750

IN CASE OF EMERGENCY NOTIFY:

IN CASE OF EMERGENCY PLEASE CONTACT:
Dra. Fatima Jacinto Calimag
109-A Washington Square Merville Park Parañaque City
09178998979

This is to certify that the person whose name, picture and signature appear herein is a bonafide employee of the Municipal Government of Boac.

ARMI DC. CARRION
Municipal Mayor

IF FOUND PLS. RETURN TO
Human Resource Management Office
LGU Boac, Marinduque

REPUBLIC OF THE PHILIPPINES
DEPARTMENT OF TRANSPORTATION
LAND TRANSPORTATION OFFICE
NON-PROFESSIONAL DRIVER'S LICENSE

Last Name, First Name, Middle Name
CARRION, ARMI DELA CRUZ

Nationality	Sex	Date of Birth	Weight (kg)	Height (m)
PHL	F	1962/12/18	59	1.67

11 ROME ST., MERVILLE, CITY OF PARAÑAQUE

License No.	Expiration Date	Agency Code
D03-98-008847	2023/12/18	D03

Blood Type	Eyes Color
A+	BROWN

Restrictions	Conditions
2	NONE

Signature of Licensee


EDGAR C. GALVANTE
Assistant Secretary


Republic of the Philippines
Province of Marinduque
MUNICIPALITY OF BOAC

ARMI DC. CARRION
MUNICIPAL MAYOR

Valid Until June 30, 2022

ID No. 2019-2022-01

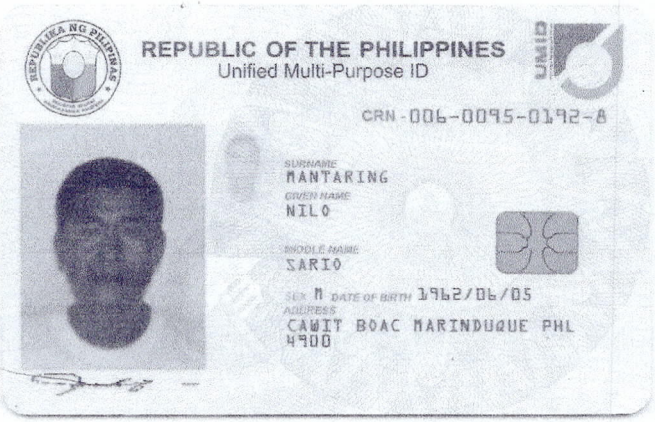

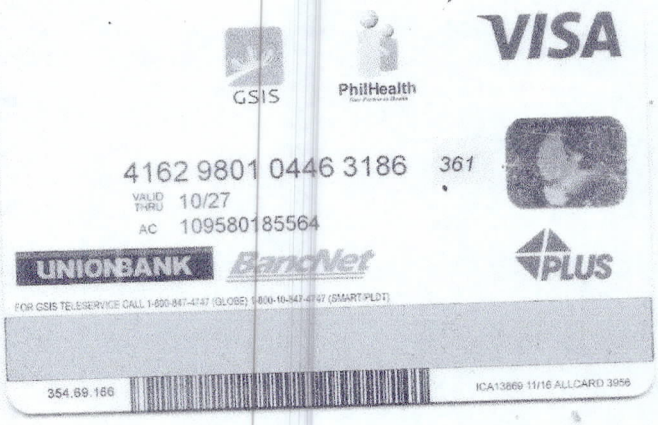



IN CASE OF EMERGENCY PLEASE CONTACT:

Nelda S. Mantaring
Cawit, Boac, Marinduque
09284100572

This is to certify that the person whose name, picture and signature appear herein is a bonafide employee of the Municipal Government of Boac.

ARMI DC. CARRION
Municipal Mayor

IF FOUND, PLS. RETURN TO:
Human Resource Management Office
LGU Boac, Marinduque

PHILIPPINE POSTAL CORPORATION
Liwasang Bonifacio, 1000 Manila

POSTAL MONEY ORDER CHECK

REMITTER'S RECEIPT

ECK NO.: 0400117614

Includes 4 pc/s., with Check No/s. 0400117614, 0400117615, 0400117616 & 0400117617

Remitter: MUNICIPALITY OF BOAC

Amount: 7,200.00

Payee: NATIONAL WATER RESOURCES BOARD

Fee: 196.00

PO/DATE: December 6, 2022
VALID WITHIN NINETY DAYS FROM DATE OF ISSUE

Total Payment: 7,396.00

PHILIPPINE POSTAL CORPORATION
Liwasang Bonifacio, 1000 Manila

POSTAL MONEY ORDER CHECK

REMITTER'S RECEIPT

CHECK NO.: 0400117615

Includes 4 pc/s., with Check No/s. 0400117614, 0400117615, 0400117616 & 0400117617

Remitter: MUNICIPALITY OF BOAC

Amount: 7,200.00

Payee: NATIONAL WATER RESOURCES BOARD

Fee: 196.00

PO/DATE: December 6, 2022
VALID WITHIN NINETY DAYS FROM DATE OF ISSUE

Total Payment: 7,396.00

PHILIPPINE POSTAL CORPORATION
Liwasang Bonifacio, 1000 Manila

POSTAL MONEY ORDER CHECK

REMITTER'S RECEIPT

CHECK NO.: 0400117616

Includes 4 pc/s., with Check No/s. 0400117614, 0400117615, 0400117616 & 0400117617

Remitter: MUNICIPALITY OF BOAC

Amount: 7,200.00

Payee: NATIONAL WATER RESOURCES BOARD

Fee: 196.00

PO/DATE: December 6, 2022
VALID WITHIN NINETY DAYS FROM DATE OF ISSUE

Total Payment: 7,396.00

PHILIPPINE POSTAL CORPORATION
Liwasang Bonifacio, 1000 Manila

POSTAL MONEY ORDER CHECK

REMITTER'S RECEIPT

CHECK NO.: 0400117617

Includes 4 pc/s., with Check No/s. 0400117614, 0400117615, 0400117616 & 0400117617

Remitter: MUNICIPALITY OF BOAC

Amount: 7,200.00

Payee: NATIONAL WATER RESOURCES BOARD

Fee: 196.00

PO/DATE: December 6, 2022
VALID WITHIN NINETY DAYS FROM DATE OF ISSUE

Total Payment: 7,396.00

ACCOUNT No.
004578002185

ACCOUNT NAME
PHILIPPINE POSTAL CORPORATION
Liwasang Bonifacio, 1000 Manila
POSTAL MONEY ORDER CHECK

VALIDITY PERIOD
WITHIN 90 DAYS FROM
DATE OF ISSUE

CHECK No. 0400117616

BRSTN 01053-286-9

DATE 12 - 06 - 2022 (M M D D Y Y Y Y)

PAY TO THE ORDER OF NATIONAL WATER RESOURCES BOARD

₱ 2,000.00 (NOT VALID IF IN EXCESS OF TWO THOUSAND)

PESOS Two Thousand Pesos and No Cents Only

I/We allow the electronic clearing if this check and hereby waive the presentation for payment of this original to BDO Unibank, Inc.

DOCUMENTARY STAMP PAID

BDO

PLAZA STA. CRUZ - DASMARIÑAS ST. BRANCH
7/F, 321 DASMARIÑAS ST. COR. MARQUINA ST.,
BRGY. 290, BINONDO, MANILA

MYRA M. TORREGROSA
AUTHORIZED SIGNATURE

BOAC, MARINDUQUE
NAME OF ISSUING POST OFFICE

⑈0400117616⑈ ⑆01053⑈ 2869⑆004578002185⑈ 000

ACCOUNT No.
004578002185

ACCOUNT NAME
PHILIPPINE POSTAL CORPORATION
Liwasang Bonifacio, 1000 Manila
POSTAL MONEY ORDER CHECK

VALIDITY PERIOD
WITHIN 90 DAYS FROM
DATE OF ISSUE

CHECK No. 0400117614

BRSTN 01053-286-9

DATE 12 - 06 - 2022 (M M D D Y Y Y Y)

PAY TO THE ORDER OF NATIONAL WATER RESOURCES BOARD

₱ 2,000.00 (NOT VALID IF IN EXCESS OF TWO THOUSAND)

PESOS Two Thousand Pesos and No Cents Only

I/We allow the electronic clearing if this check and hereby waive the presentation for payment of this original to BDO Unibank, Inc.

DOCUMENTARY STAMP PAID

BDO

PLAZA STA. CRUZ - DASMARIÑAS ST. BRANCH
7/F, 321 DASMARIÑAS ST. COR. MARQUINA ST.,
BRGY. 290, BINONDO, MANILA

MYRA M. TORREGROSA
AUTHORIZED SIGNATURE

BOAC, MARINDUQUE
NAME OF ISSUING POST OFFICE

⑈0400117614⑈ ⑆01053⑈ 2869⑆004578002185⑈ 000

ACCOUNT No.
004578002185

ACCOUNT NAME
PHILIPPINE POSTAL CORPORATION
Liwasang Bonifacio, 1000 Manila
POSTAL MONEY ORDER CHECK

VALIDITY PERIOD
WITHIN 90 DAYS FROM
DATE OF ISSUE

CHECK No. 0400117615

BRSTN 01053-286-9

DATE 12 - 06 - 2022 (M M D D Y Y Y Y)

PAY TO THE ORDER OF NATIONAL WATER RESOURCES BOARD

₱ 2,000.00 (NOT VALID IF IN EXCESS OF TWO THOUSAND)

PESOS Two Thousand Pesos and No Cents Only

I/We allow the electronic clearing if this check and hereby waive the presentation for payment of this original to BDO Unibank, Inc.

DOCUMENTARY STAMP PAID

BDO

PLAZA STA. CRUZ - DASMARIÑAS ST. BRANCH
7/F, 321 DASMARIÑAS ST. COR. MARQUINA ST.,
BRGY. 290, BINONDO, MANILA

MYRA M. TORREGROSA
AUTHORIZED SIGNATURE

BOAC, MARINDUQUE
NAME OF ISSUING POST OFFICE

⑈0400117615⑈ ⑆01053⑈ 2869⑆004578002185⑈ 000

ACCOUNT No.
004578002185

ACCOUNT NAME
PHILIPPINE POSTAL CORPORATION
Liwasang Bonifacio, 1000 Manila
POSTAL MONEY ORDER CHECK

VALIDITY PERIOD
WITHIN 90 DAYS FROM
DATE OF ISSUE

CHECK No. 0400117617

BRSTN 01053-286-9

DATE 12 - 06 - 2022 (M M D D Y Y Y Y)

PAY TO THE ORDER OF NATIONAL WATER RESOURCES BOARD

₱ 1,200.00 (NOT VALID IF IN EXCESS OF TWO THOUSAND)

PESOS One Thousand Two Hundred Pesos and No Cents Only

I/We allow the electronic clearing if this check and hereby waive the presentation for payment of this original to BDO Unibank, Inc.

BDO

PLAZA STA. CRUZ - DASMARIÑAS ST. BRANCH
7/F, 321 DASMARIÑAS ST. COR. MARQUINA ST.,
BRGY. 290, BINONDO, MANILA

MYRA M. TORREGROSA
AUTHORIZED SIGNATURE

BOAC, MARINDUQUE
NAME OF ISSUING POST OFFICE

⑈0400117617⑈ ⑆01053⑈ 2869⑆004578002185⑈ 000